



Location Plan



Concept:

The basic idea in the design is the shape of the wheelchair that is used by the physically disabled..

Glass has been used in the elevations in abundance to give feeling of merger with the outside world and reduce the feeling of isolation from the outside world and this provides psychological comfort (to a great extent) for the disabled

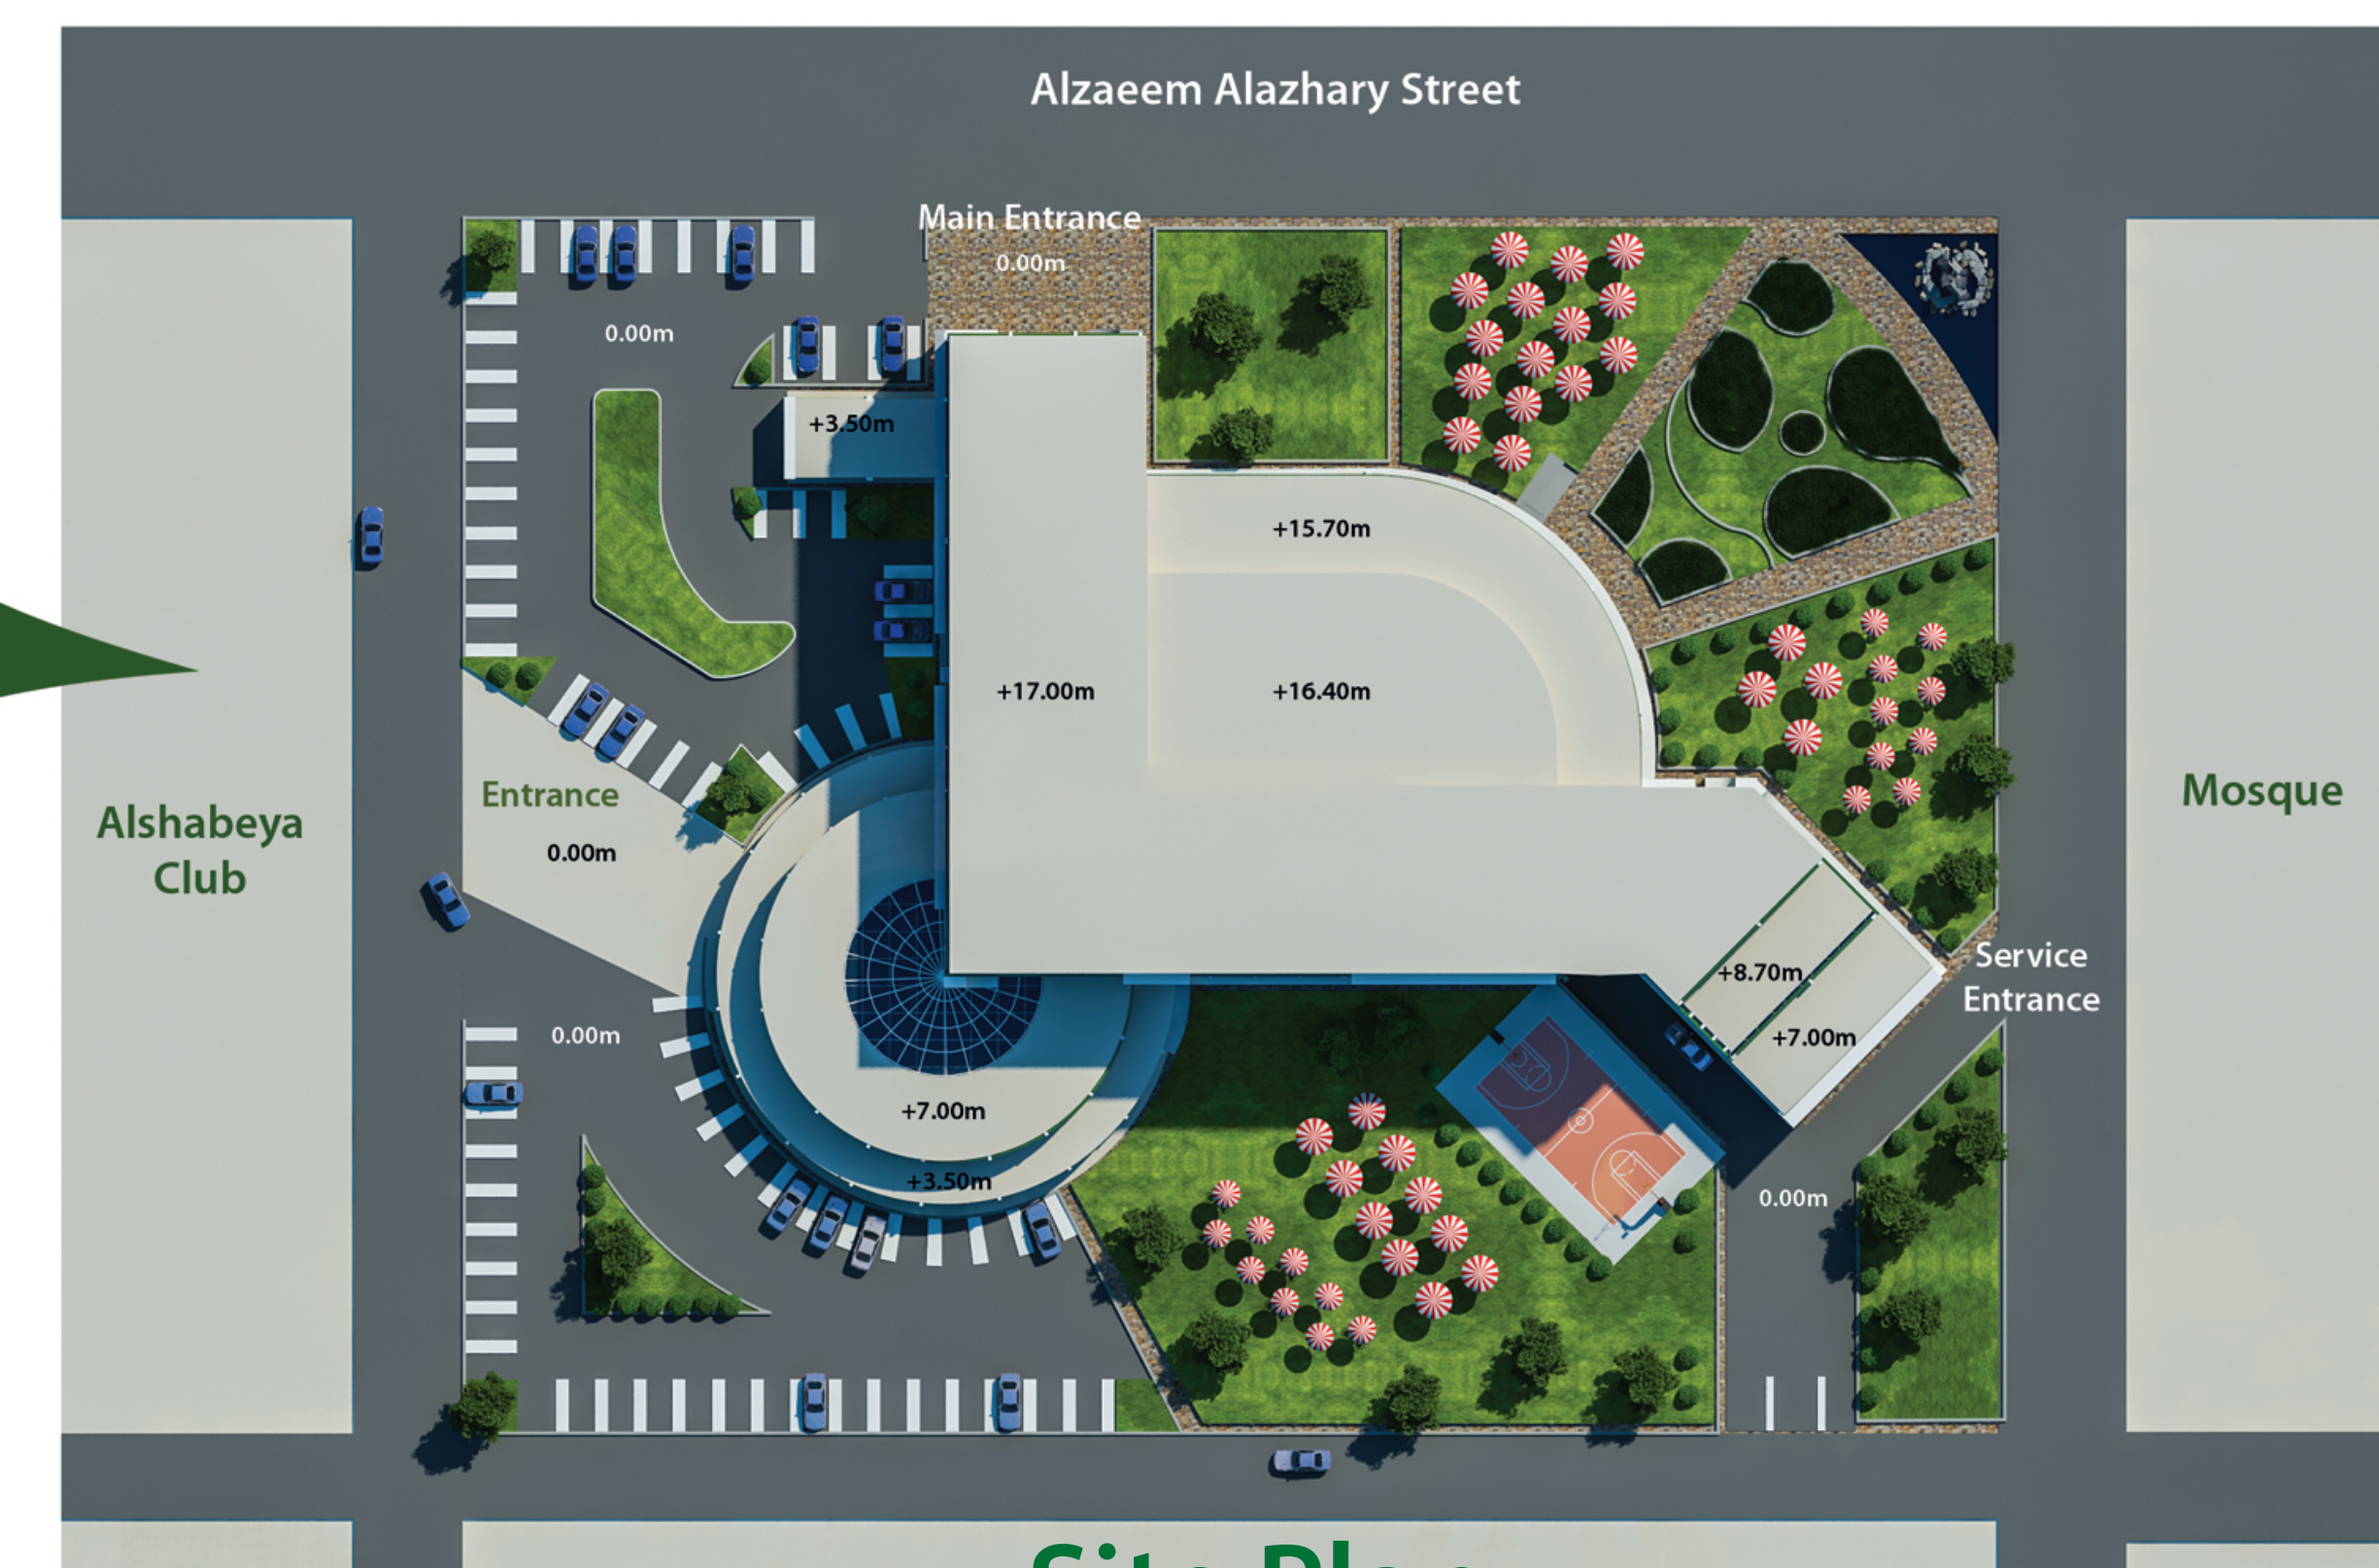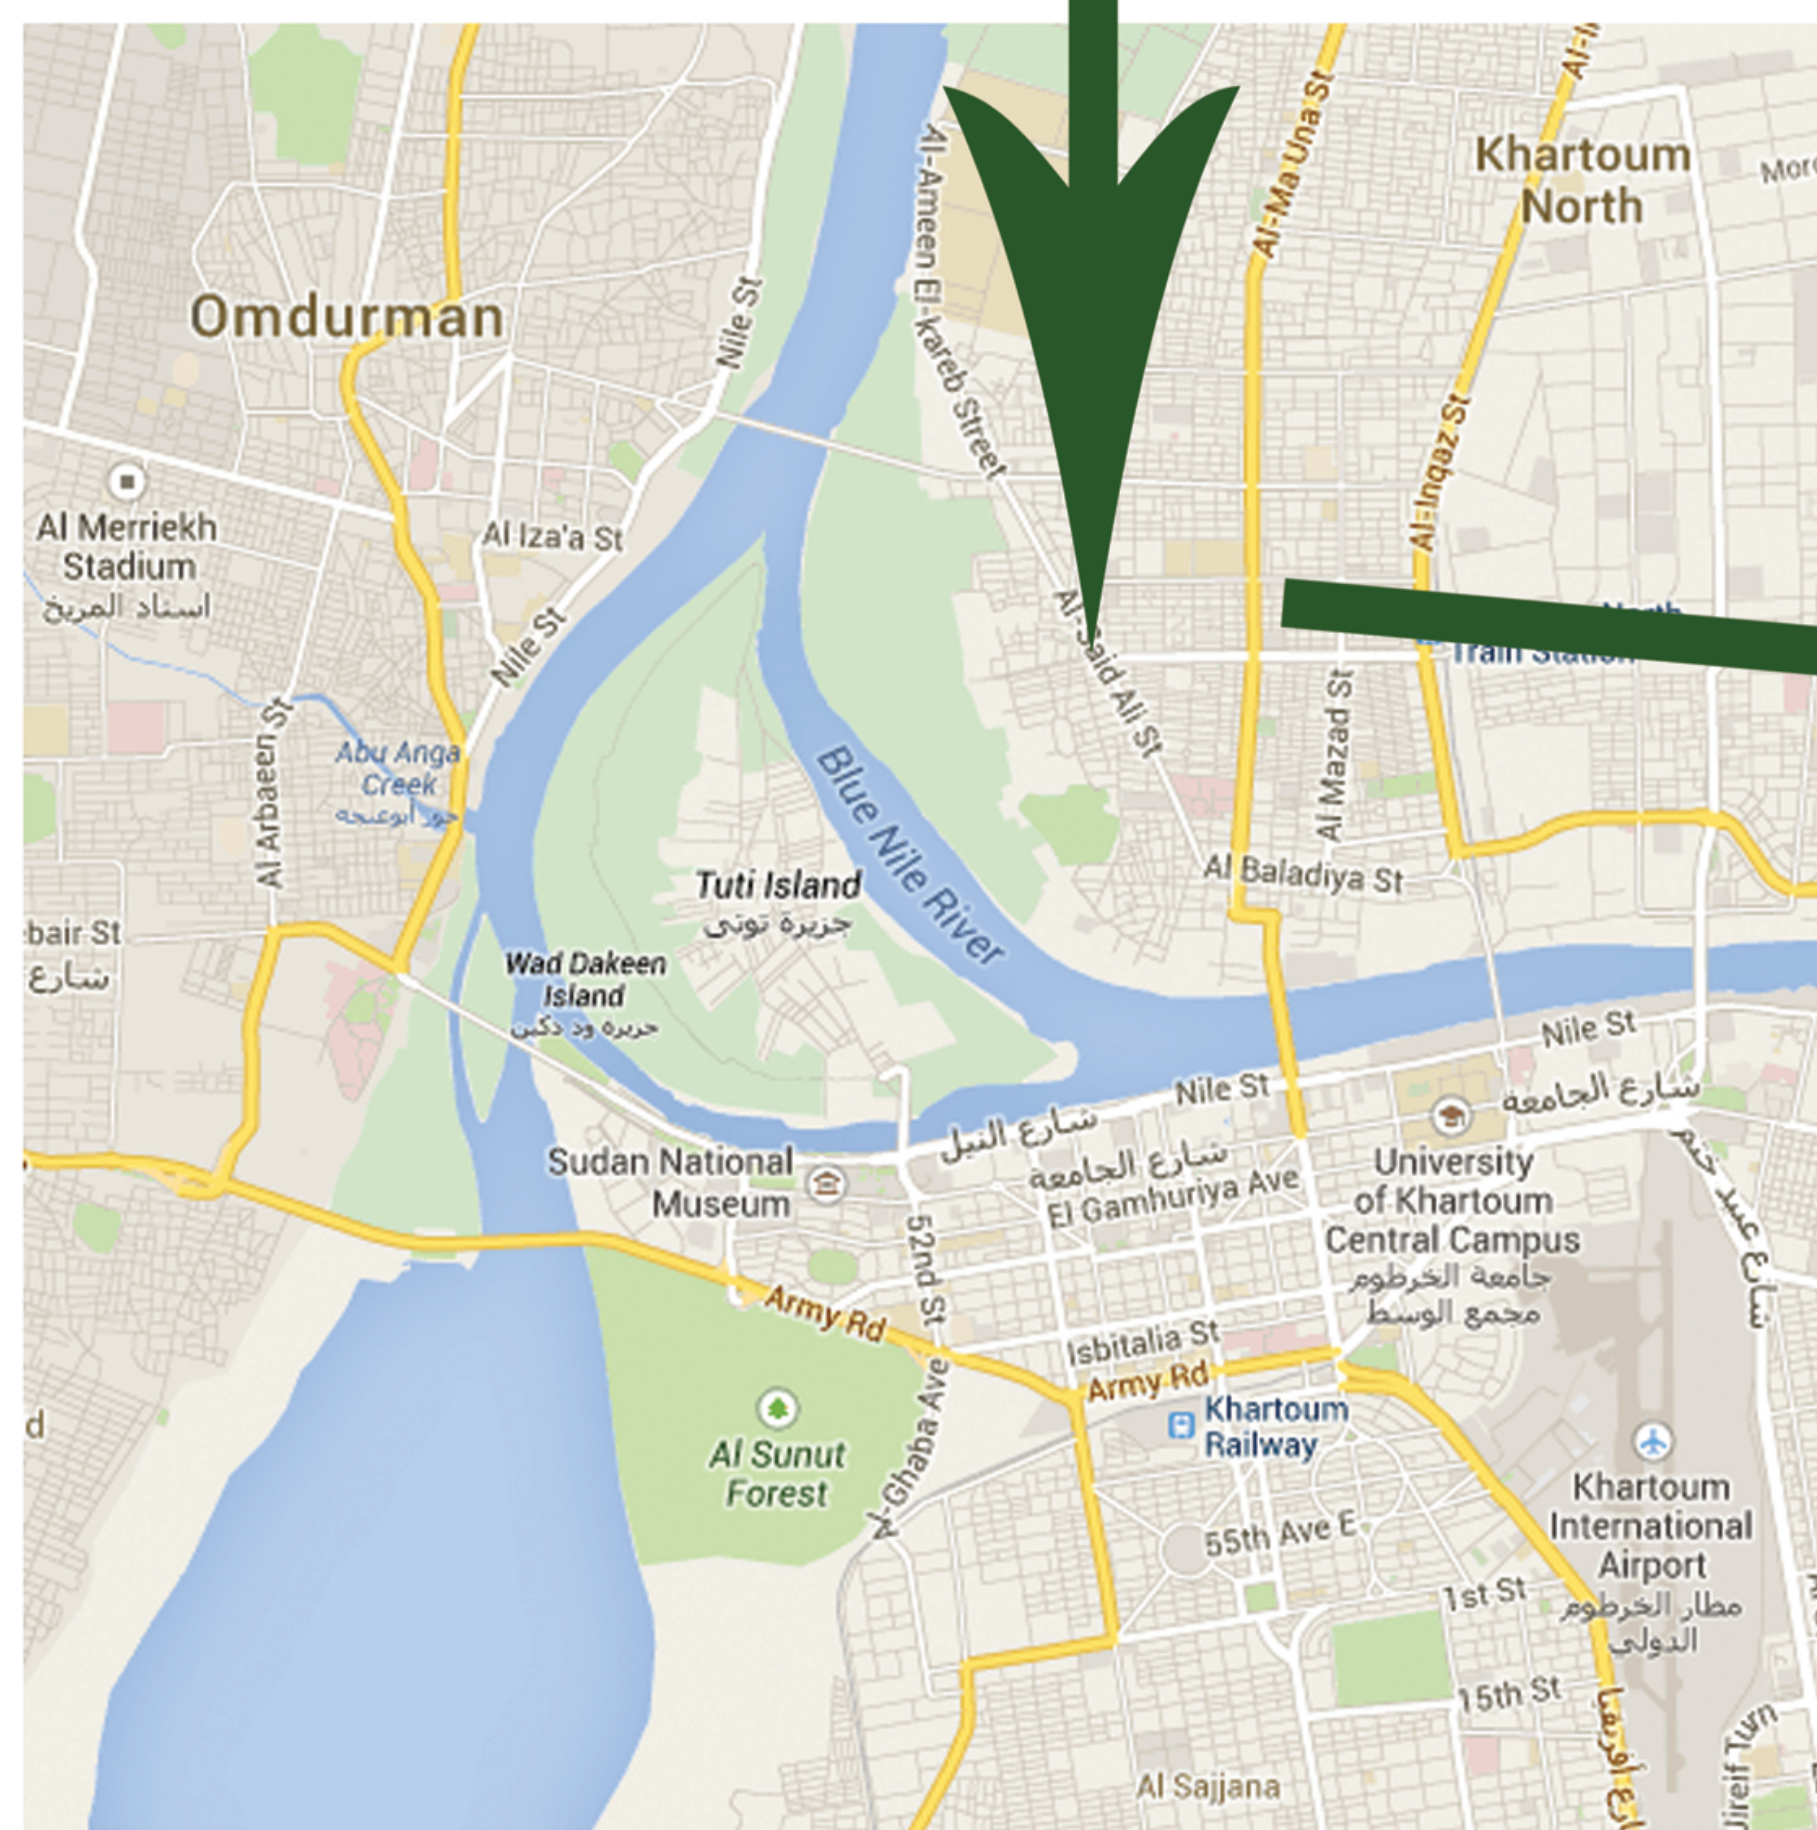

Site Plan
scale 1:500