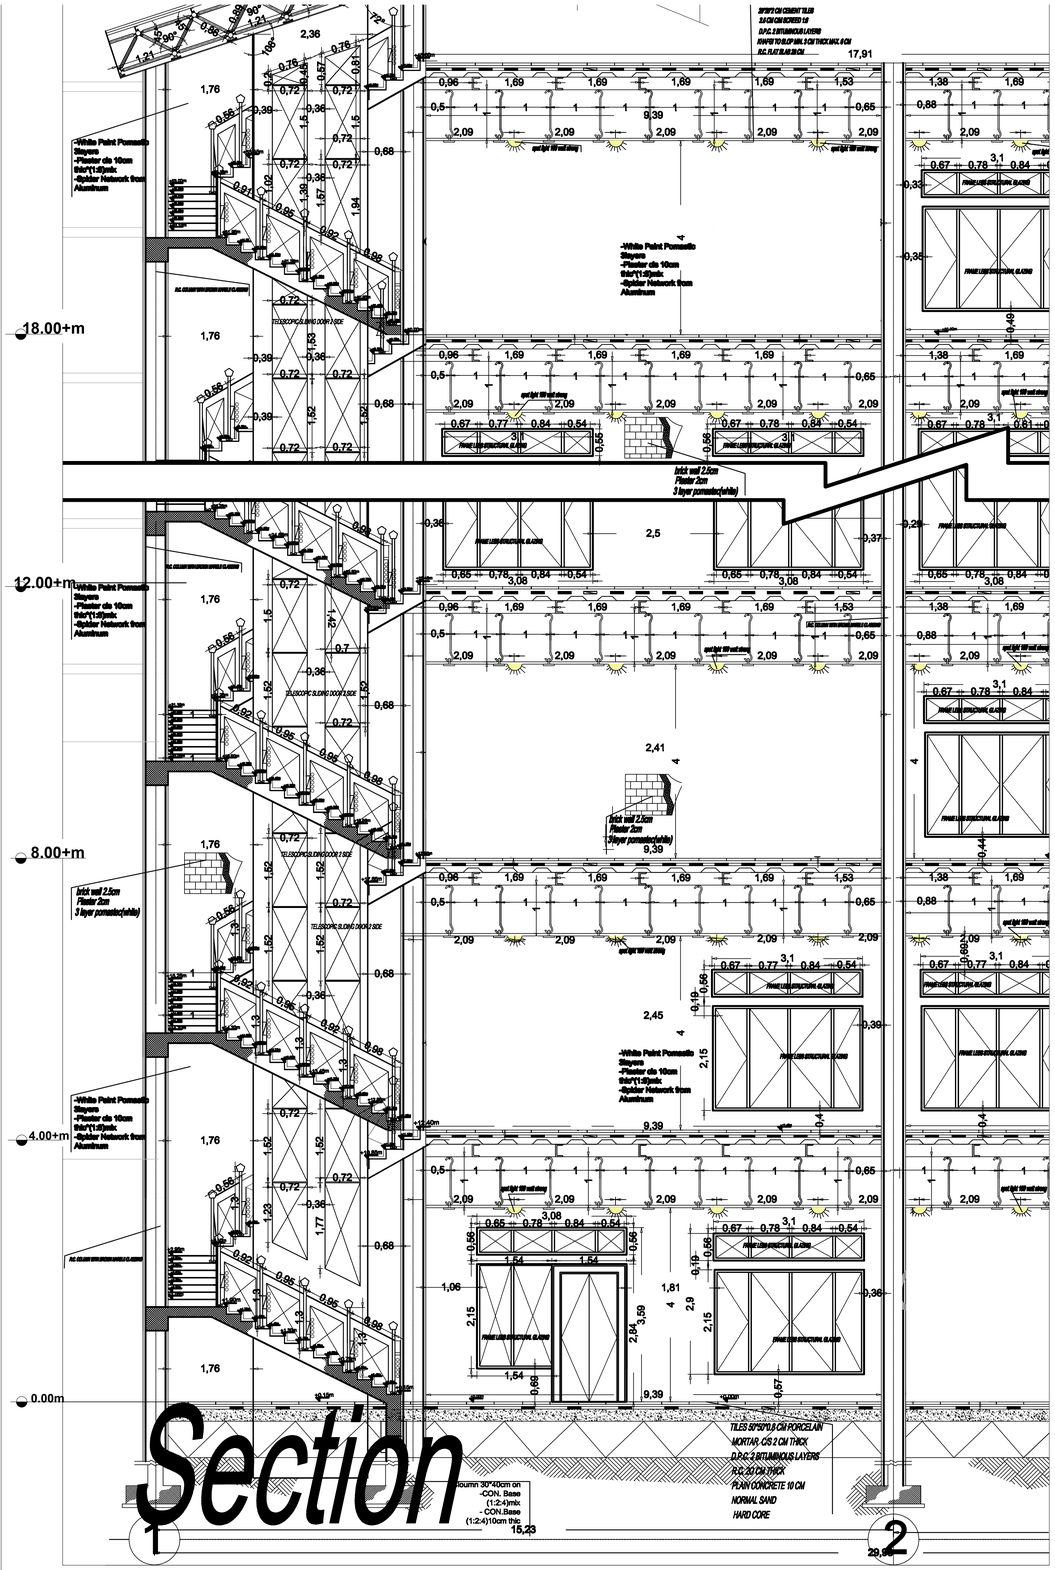

Section

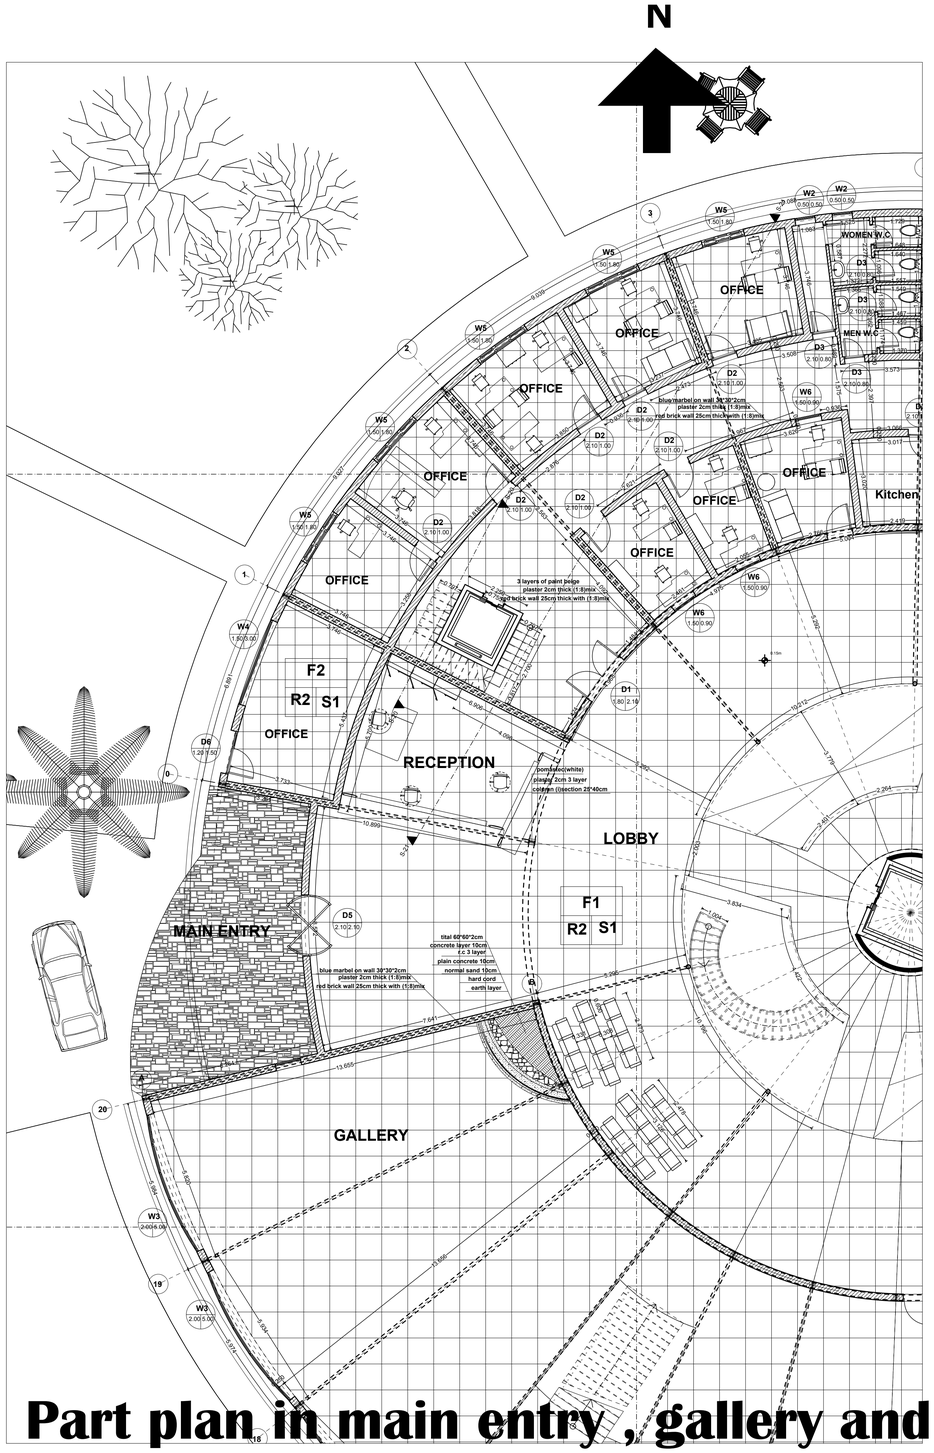

Part plan in main entry , gallery and lobby
scale 1:100

REMARK :

-All Dimension are on Meter
-All Plain Concrete (1:3:6) mix
-All R.F.Concrete (1:2:4) mix
-All Morters CLS mix(1:8)
-Projection and Smok Machain Panasonic Type Made In JAPAN
-Spot Lights Strong is 60 watt
-False Ceiling Dimension is 50*50*1.5 from Gypsumboard
-Chair Cloth 70mm thick and the Colour is Maroon

	F
C	S

CEILING

NO.	DESCRIPTION
C1	FIBER FALSE CEILING TILES 60 * 60 * 1.5 CM
C2	ALUMINUM FALSE CEILING TILES 60 * 60 * 1.5 CM
C3	ACRYLIC EMULSION PAINT (TERRALAST)
C4	ACOUSTICAL TILES FOR CEILING

FLOOR

NO.	DESCRIPTION
F1	60*60*2 CM WHITE & BROWN MARBLE TILES OVER SCREED 1:6 OVER D.P.C. 2 LAYERS OVER P.C. 10CM OVER HARD CORE
F2	60*60*1.8 CM WHITE PORCELAIN TILES OVER SCREED 1:6 OVER D.P.C. 2 LAYERS OVER P.C. 10CM OVER HARD CORE
F3	30*30*0.5 CM LIGHT BLUE CERAMIC TILES OVER SCREED 1:6 OVER D.P.C. 2 LAYERS OVER P.C. 10CM OVER HARD CORE
F4	DECORATIVE STONE FREE OVER SCREED 1:6 OVER SAND FILLING OVER HARD CORE
F5	ACOUSTICAL (ISOLATION) BLANKET OVER R.C. FARE FACED 10CM OVER D.P.C. OVER HARD CORE

SKIRTING

NO.	DESCRIPTION
S1	MARBLE 10 * 100 * 2 CM
S2	GRANITE 10*30 *2 CM
S3	PORCELAIN 10*50 *0.8 CM

KEY PLAN :

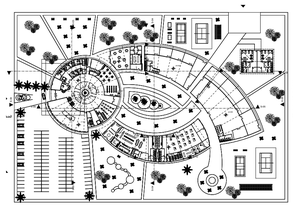

KEY SECTIONE :

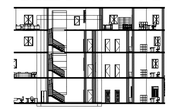

SUDAN UNIVERSITY OF SCIENCE AND TECHNOLOGY
FACULTY OF ARCHITECTURE
BACHELOR FIFTH ARCHITECTURE
CENTER FOR HUMAN DEVELOPMENT
TECHNICAL SOLUTIONS
SUPERVISION : DR. AWAD SAA'D
RIHAM MOHAMED ELNASRI

PART PLAN AND SECTION ON MAIN ENTRY
SCALE 1:00