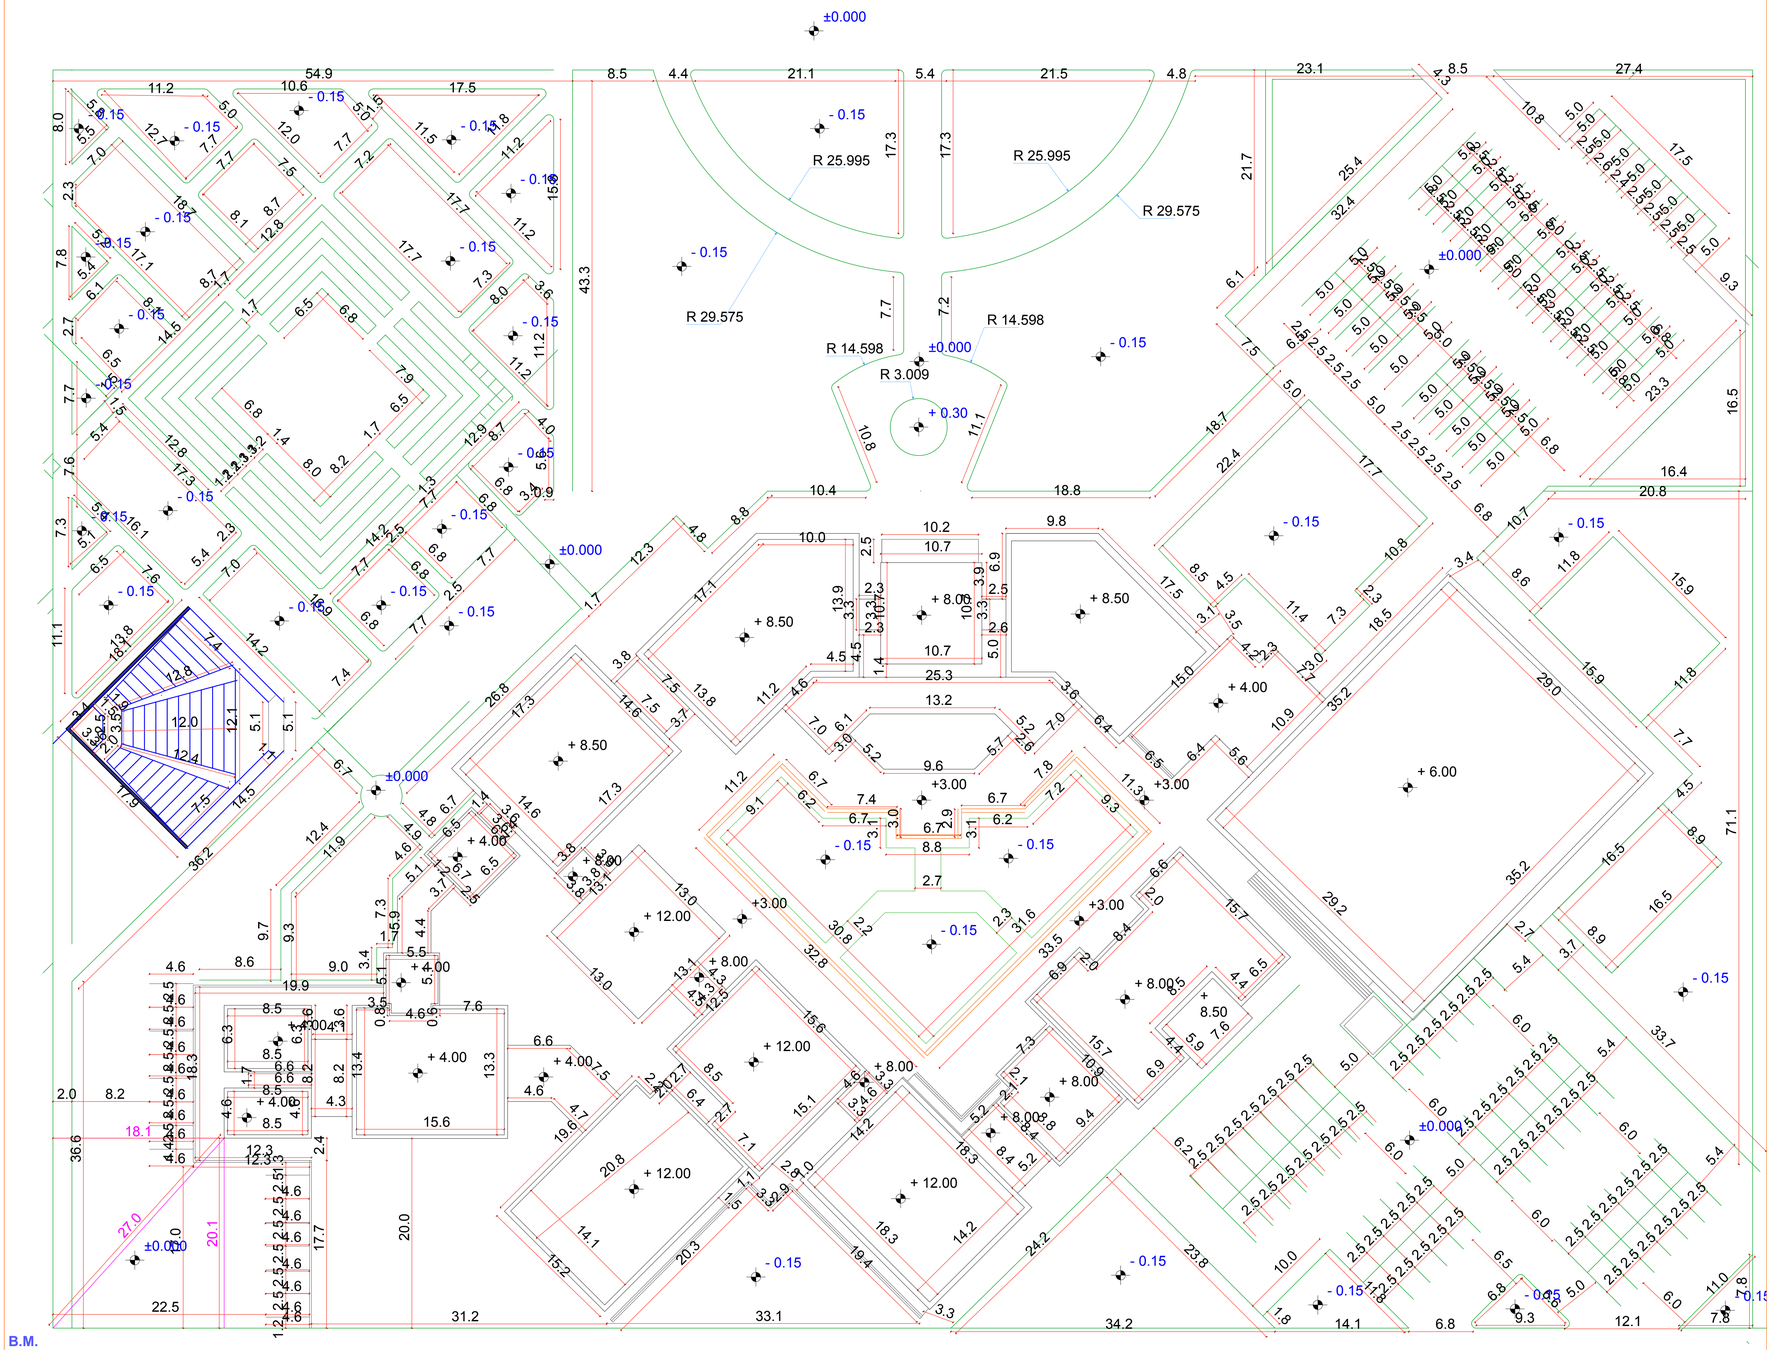

N

REMARKS :

Notes

* ALL DIMENSIONS ARE METRIC

Project
Fine Art Centre

Sheet Title
site measurement

Drawn By:
m.elfatih a.ella

super visr
m.a. almageed

Scale :
1:50

Date:
-8.2014

Sheet NO:-