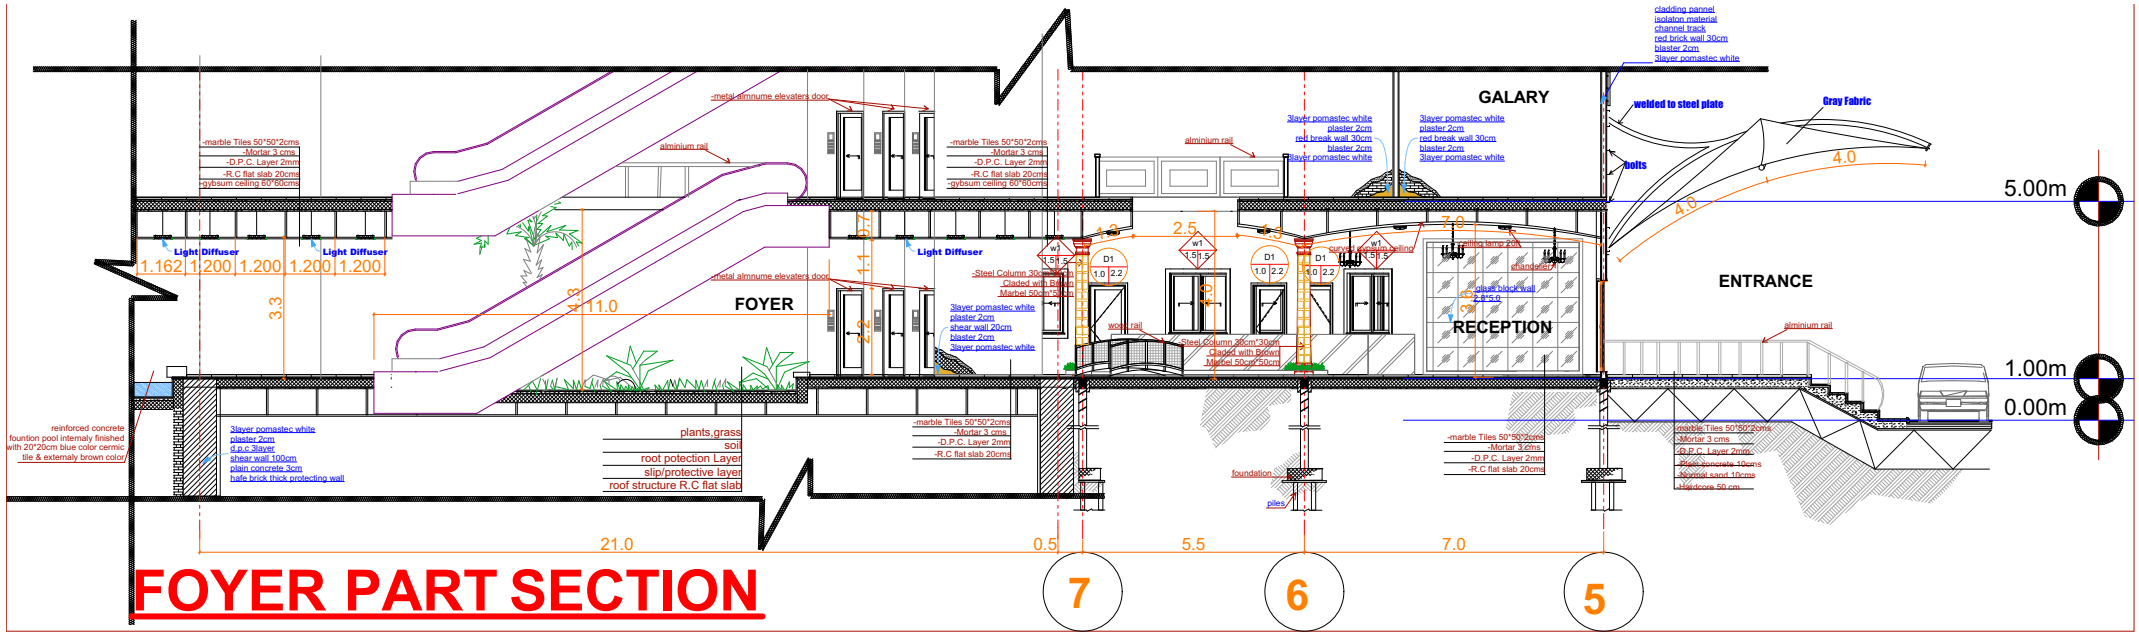
FOYER PART SECTION
FOYER
GALARY
RECEPTION
ENTRANCE
5.00m
1.00m
0.00m
21.0
0.5
5.5
7.0
7
6
5
Light Diffuser
-marble Tiles 50*50*2cms
-Mortar 3 cms
-D.P.C. Layer 2mm
-R.C flat slab 20cms
-gybsum ceiling 60*60cms
-metal almnume elevaters door
alminium rail
3layer pomastec white
plaster 2cm
shear wall 20cm
blaster 2cm
red break wall 30cm
blaster 2cm
cladding pannel
isolaton material
channel track
red brick wall 30cm
blaster 2cm
3layer pomastec white
welded to steel plate
Gray Fabric
bolts
reinforced concrete
fountion pool internaly finished
with 20*20cm blue color cermic
tile & externaly brown color
3layer pomastec white
plaster 2cm
d.p.c 3layer
shear wall 100cm
plain concrete 3cm
hafe brick thick protecting wall
plants,grass
soil
root potection Layer
slip/protective layer
roof structure R.C flat slab
foundation
piles
marble Tiles 50*50*2cms
-Mortar 3 cms
-D.P.C. Layer 2mm
-Plain concrete 10cms
-Normal sand 10cms
-Hardcore 50 cm