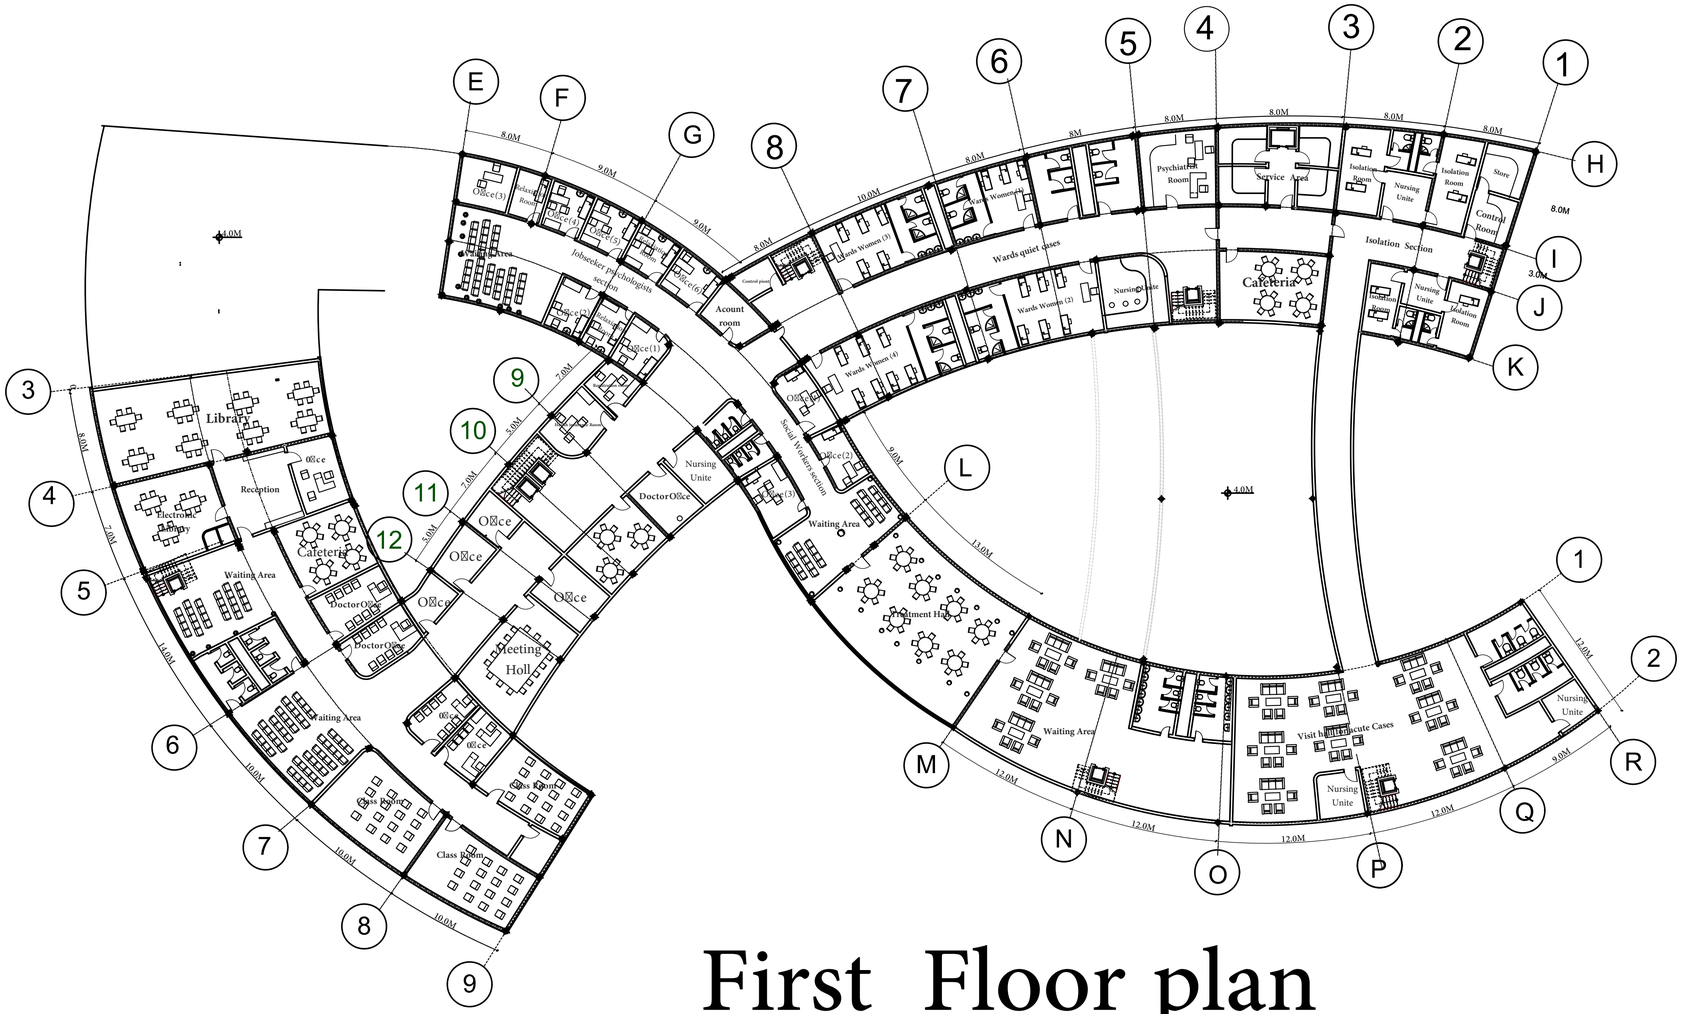

First Floor plan

Scale 1:250