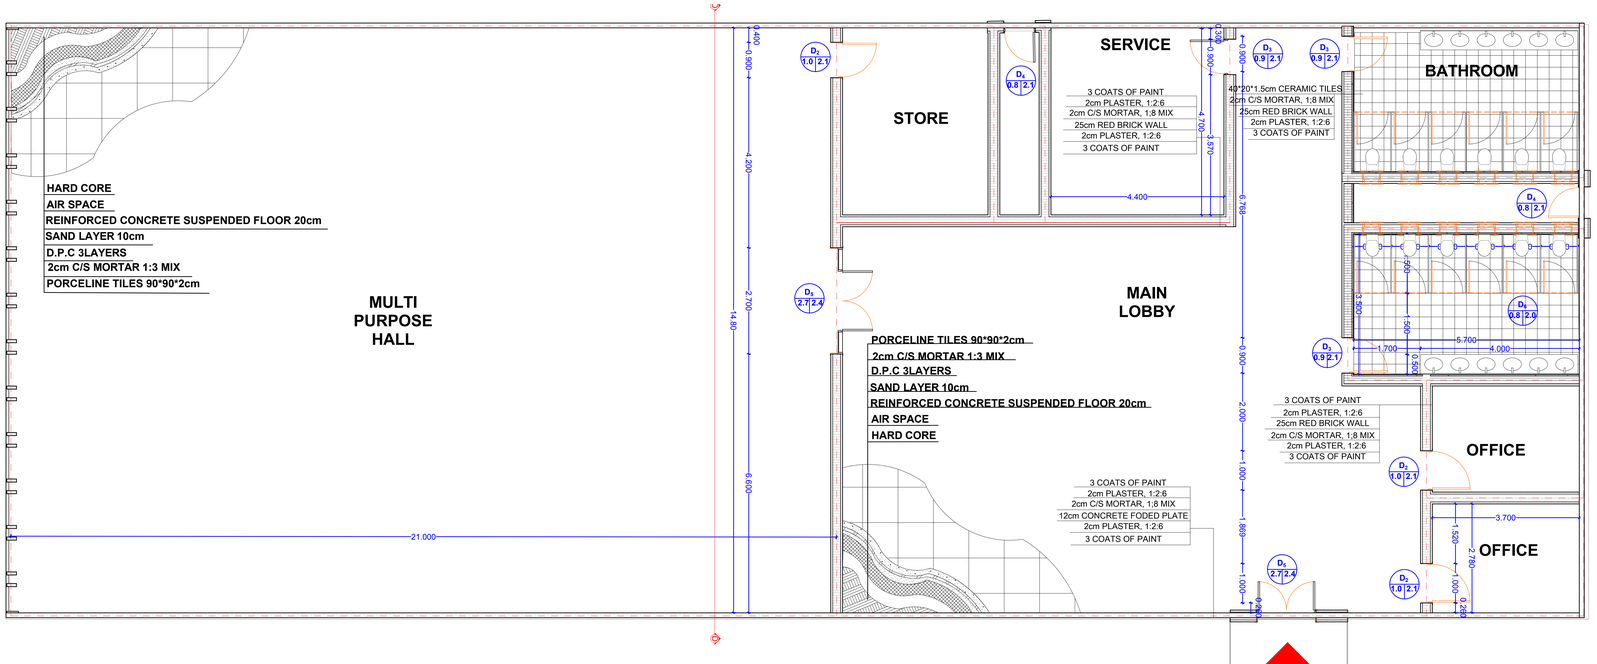
HARD CORE
AIR SPACE
REINFORCED CONCRETE SUSPENDED FLOOR 20cm
SAND LAYER 10cm
D.P.C 3LAYERS
2cm C/S MORTAR 1:3 MIX
PORCELINE TILES 90*90*2cm
MULTI PURPOSE HALL
STORE
SERVICE
3 COATS OF PAINT
2cm PLASTER, 1:2:6
2cm C/S MORTAR, 1:8 MIX
25cm RED BRICK WALL
2cm PLASTER, 1:2:6
3 COATS OF PAINT
40*20*1.5cm CERAMIC TILES
2cm C/S MORTAR, 1:8 MIX
25cm RED BRICK WALL
2cm PLASTER, 1:2:6
3 COATS OF PAINT
BATHROOM
MAIN LOBBY
PORCELINE TILES 90*90*2cm
2cm C/S MORTAR 1:3 MIX
D.P.C 3LAYERS
SAND LAYER 10cm
REINFORCED CONCRETE SUSPENDED FLOOR 20cm
AIR SPACE
HARD CORE
3 COATS OF PAINT
2cm PLASTER, 1:2:6
25cm RED BRICK WALL
2cm C/S MORTAR, 1:8 MIX
2cm PLASTER, 1:2:6
3 COATS OF PAINT
3 COATS OF PAINT
2cm PLASTER, 1:2:6
2cm C/S MORTAR, 1:8 MIX
12cm CONCRETE FODED PLATE
2cm PLASTER, 1:2:6
3 COATS OF PAINT
OFFICE
OFFICE
21.000
14.80
6.600
4.400
6.768
5.700
4.000
1.700
3.700

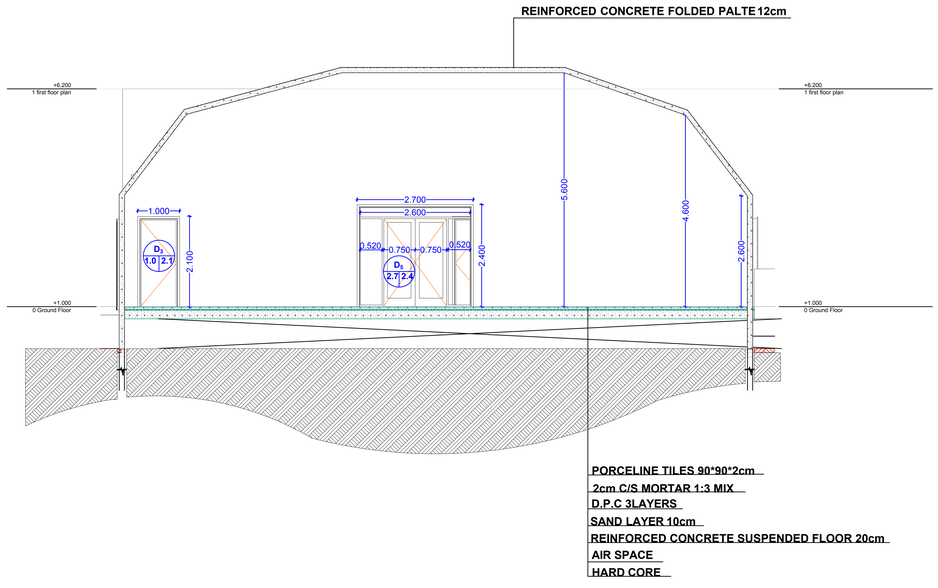
REINFORCED CONCRETE FOLDED PALTE 12cm
+6.200
1 first floor plan
+1.000
0 Ground Floor
1.000
2.100
2.700
2.600
0.520
0.750
0.750
0.520
2.400
5.600
4.600
2.600
PORCELINE TILES 90*90*2cm
2cm C/S MORTAR 1:3 MIX
D.P.C 3LAYERS
SAND LAYER 10cm
REINFORCED CONCRETE SUSPENDED FLOOR 20cm
AIR SPACE
HARD CORE