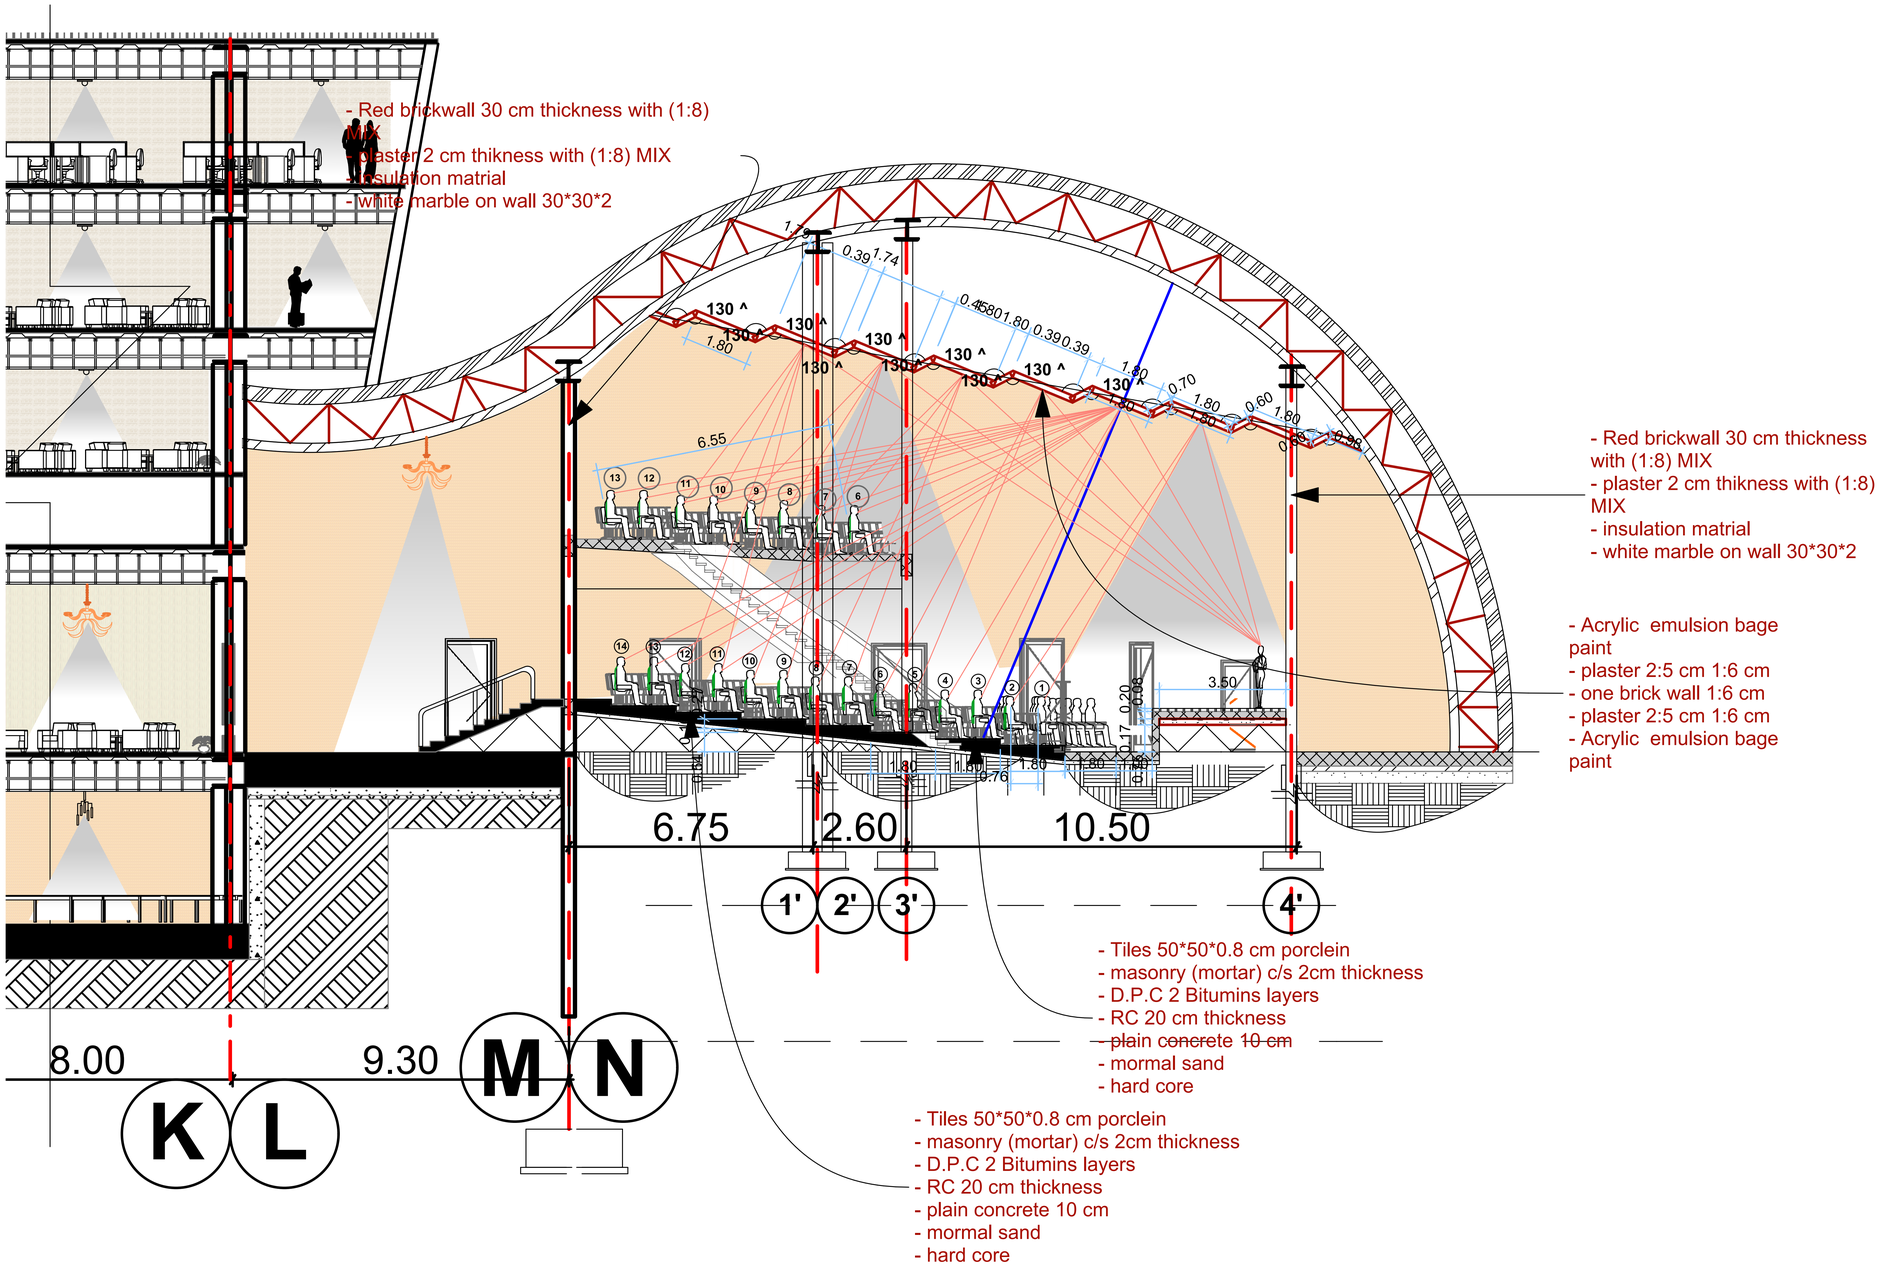
- Red brickwall 30 cm thickness with (1:8) MIX
- plaster 2 cm thikness with (1:8) MIX
- insulation matrial
- white marble on wall 30*30*2
- Red brickwall 30 cm thickness with (1:8) MIX
- plaster 2 cm thikness with (1:8) MIX
- insulation matrial
- white marble on wall 30*30*2
- Acrylic emulsion bage paint
- plaster 2:5 cm 1:6 cm
- one brick wall 1:6 cm
- plaster 2:5 cm 1:6 cm
- Acrylic emulsion bage paint
- Tiles 50*50*0.8 cm porclein
- masonry (mortar) c/s 2cm thickness
- D.P.C 2 Bitumins layers
- RC 20 cm thickness
- plain concrete 10 cm
- mormal sand
- hard core
- Tiles 50*50*0.8 cm porclein
- masonry (mortar) c/s 2cm thickness
- D.P.C 2 Bitumins layers
- RC 20 cm thickness
- plain concrete 10 cm
- mormal sand
- hard core
6.75
2.60
10.50
8.00
9.30
1'
2'
3'
4'
K
L
M
N