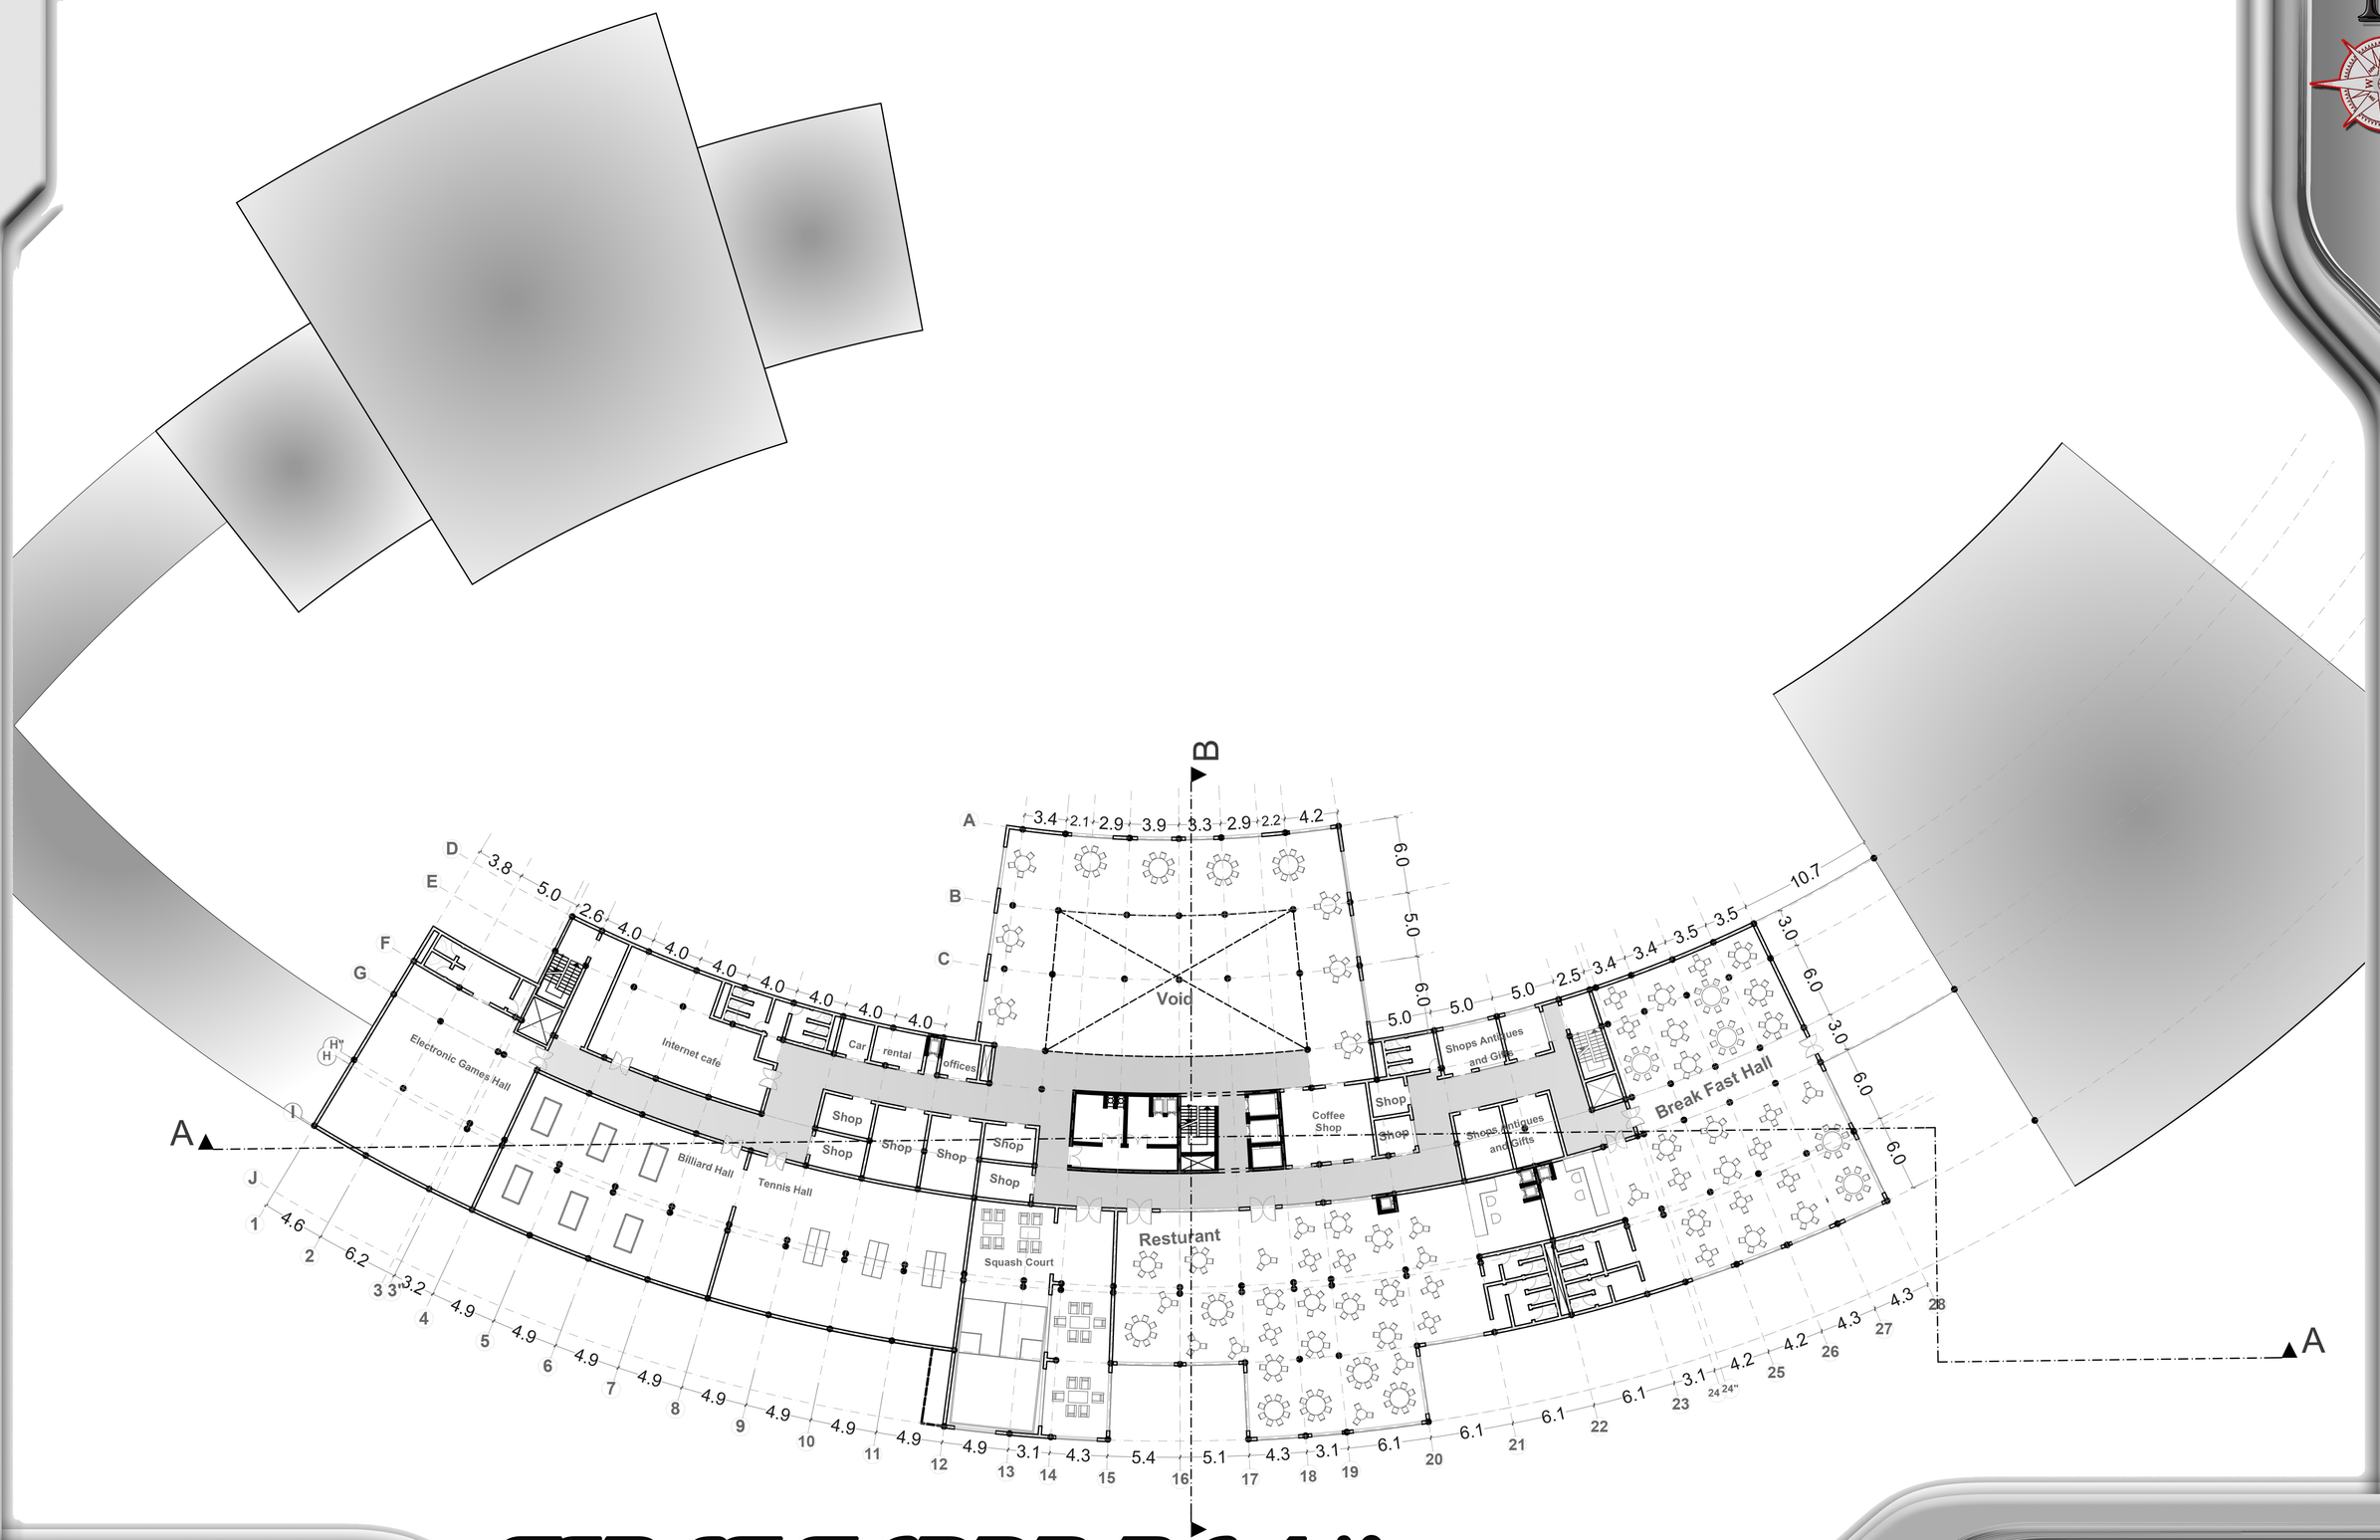

FIRST FLOOR PLAN

SCALE 1:200

RAGAB HAMED MOHAMMED