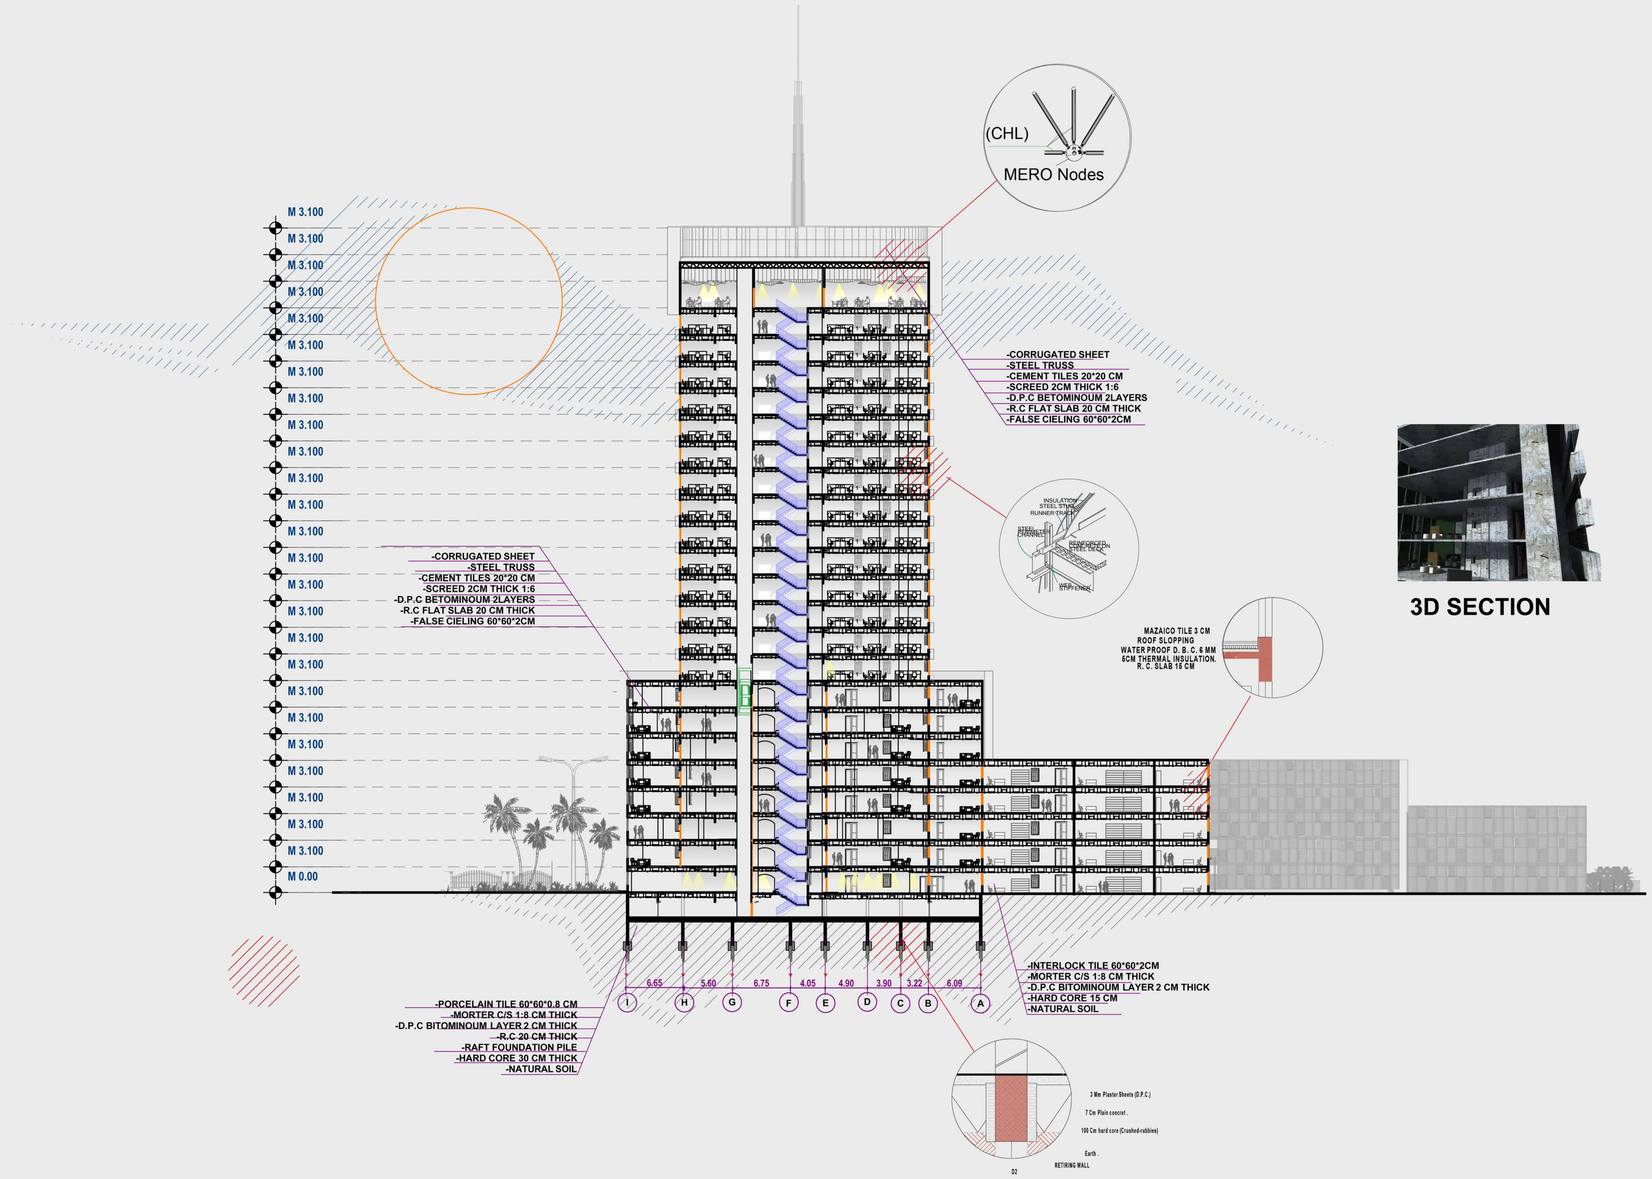

3D SECTION

Sudan university of science and technology

Faculty of Architecture and Planning

5th year graduation project

Sudanese Residency For Communication Companny's

Designed by: Nazik Hassan Mohammed Abd Alzaher

Supervisor: T. Nagwa Almofti

SECTION A-A

SCALE 1:300