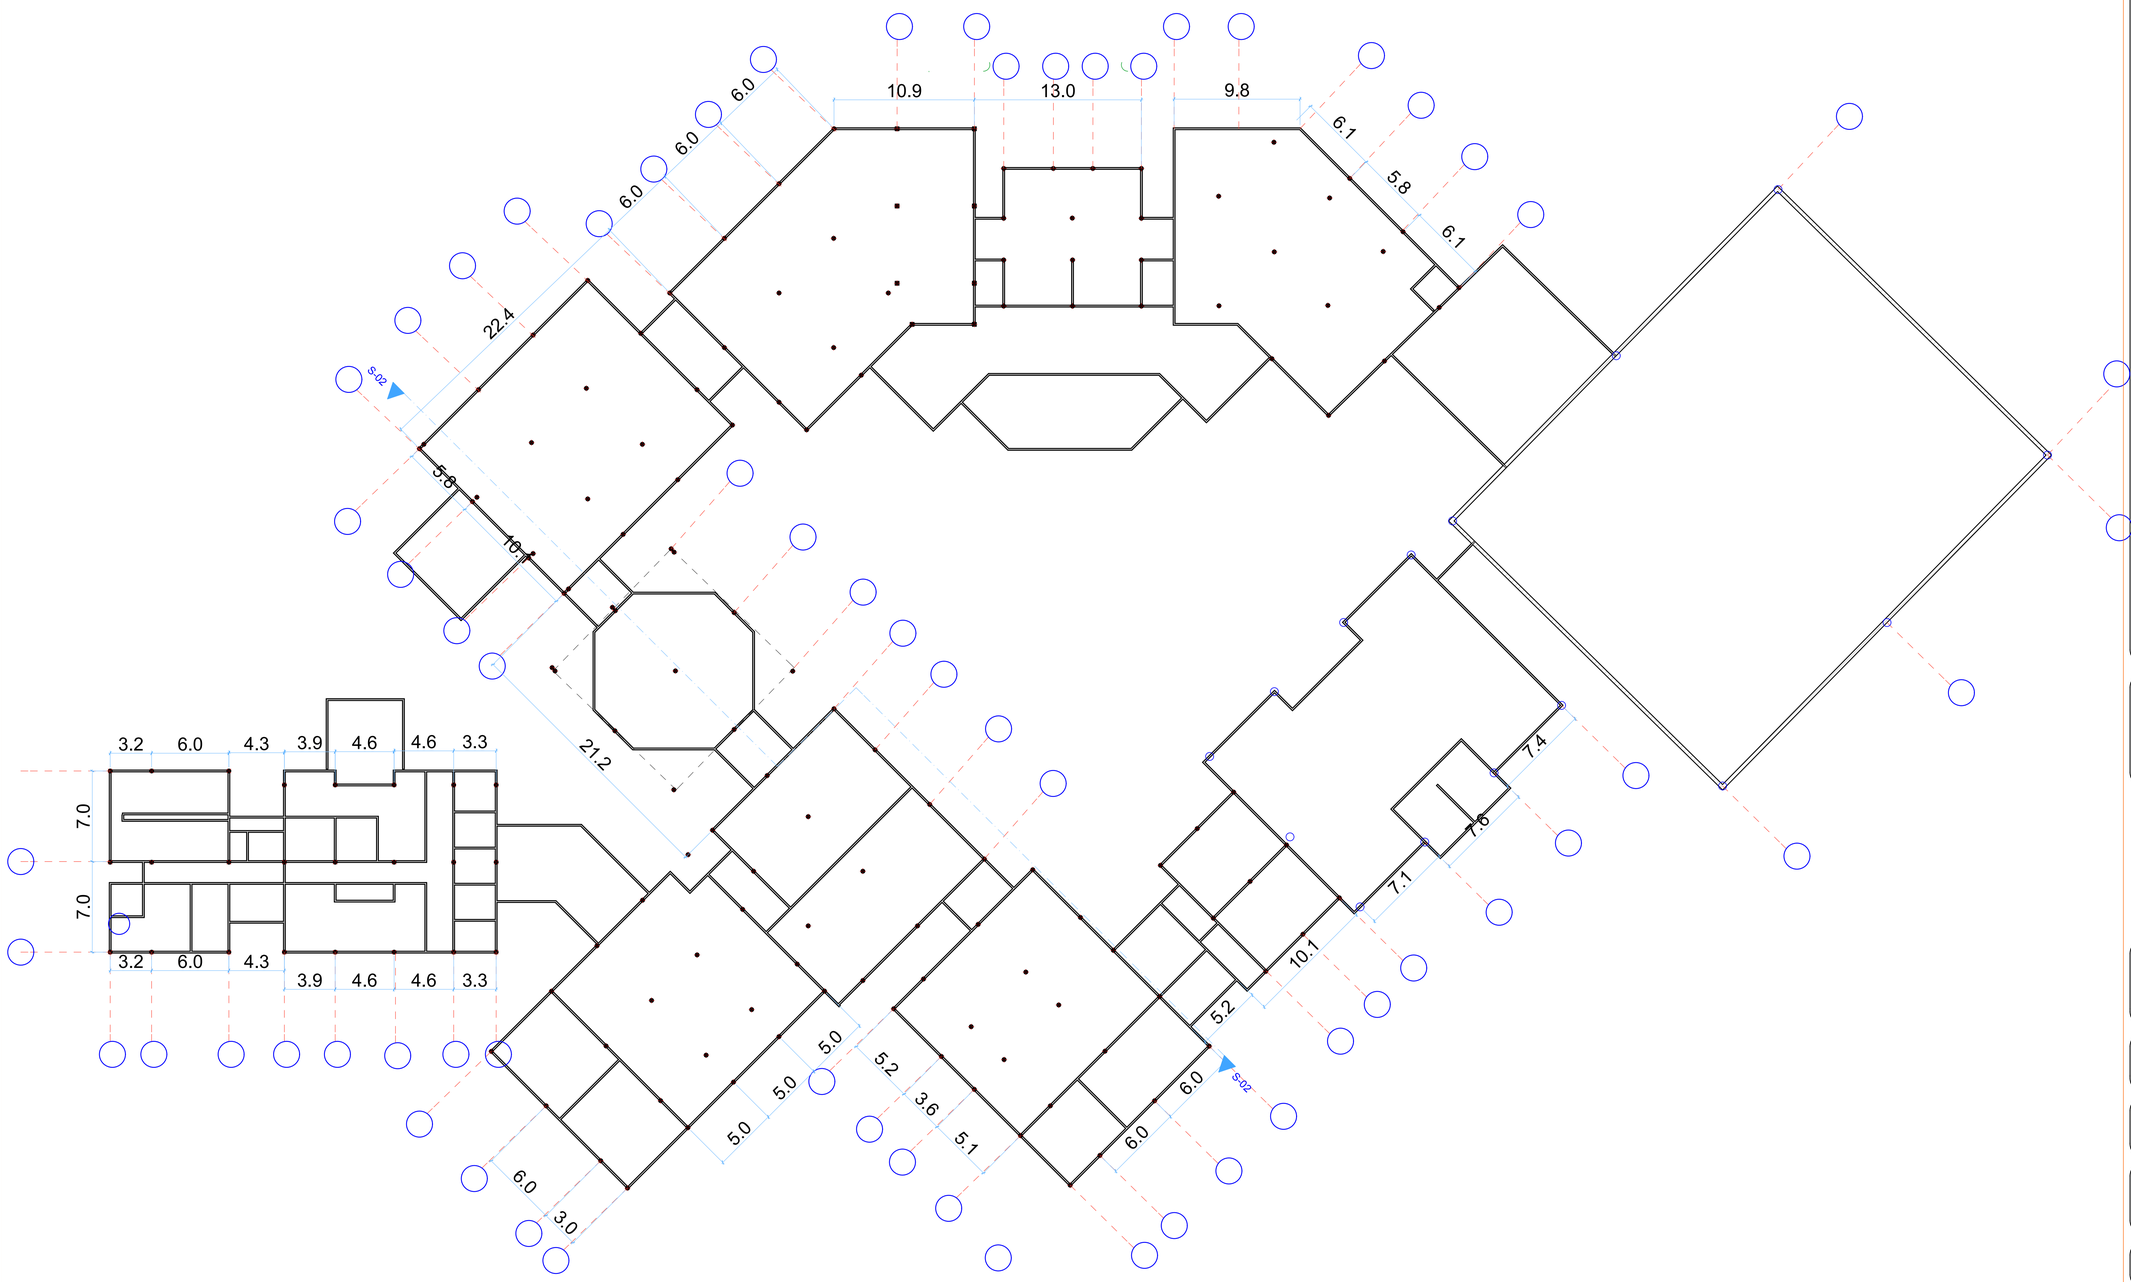

REMARKS :

Notes

* ALL DIMENSIONS ARE METRIC

N

Project
Fine Art Centre

Sheet Title
Structure Plan

Drawn By:
m.elfatih a.ella

super visr
m.a. almageed

Scale :
1:200

Date:
-8.2014

Sheet NO:-