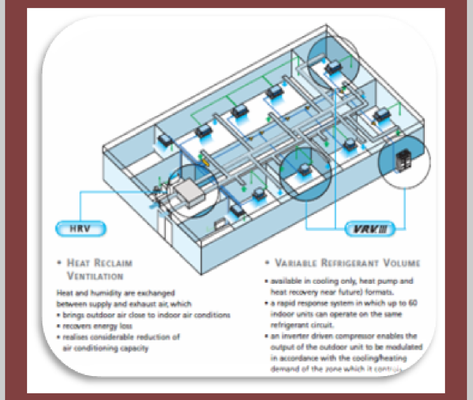

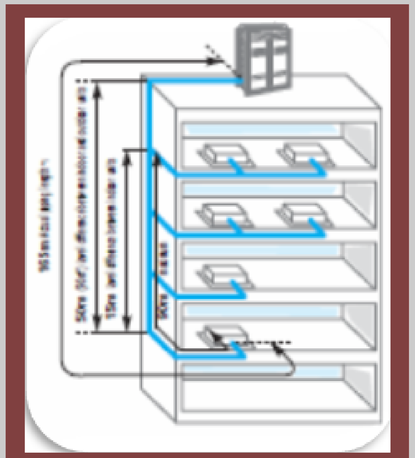

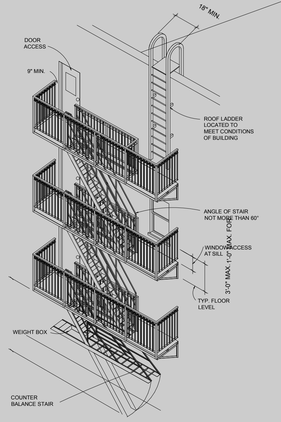

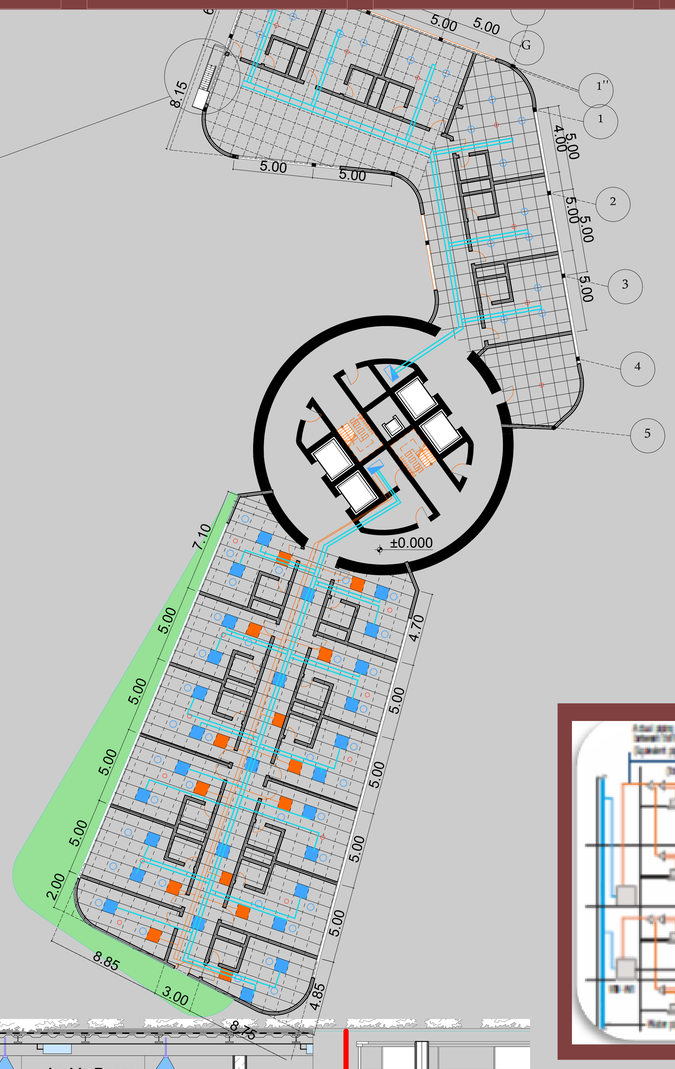

AIR CONDITION PLAN
SCALE 1:200

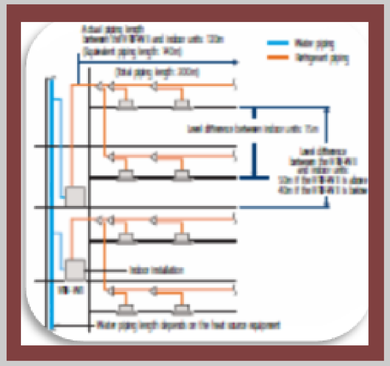

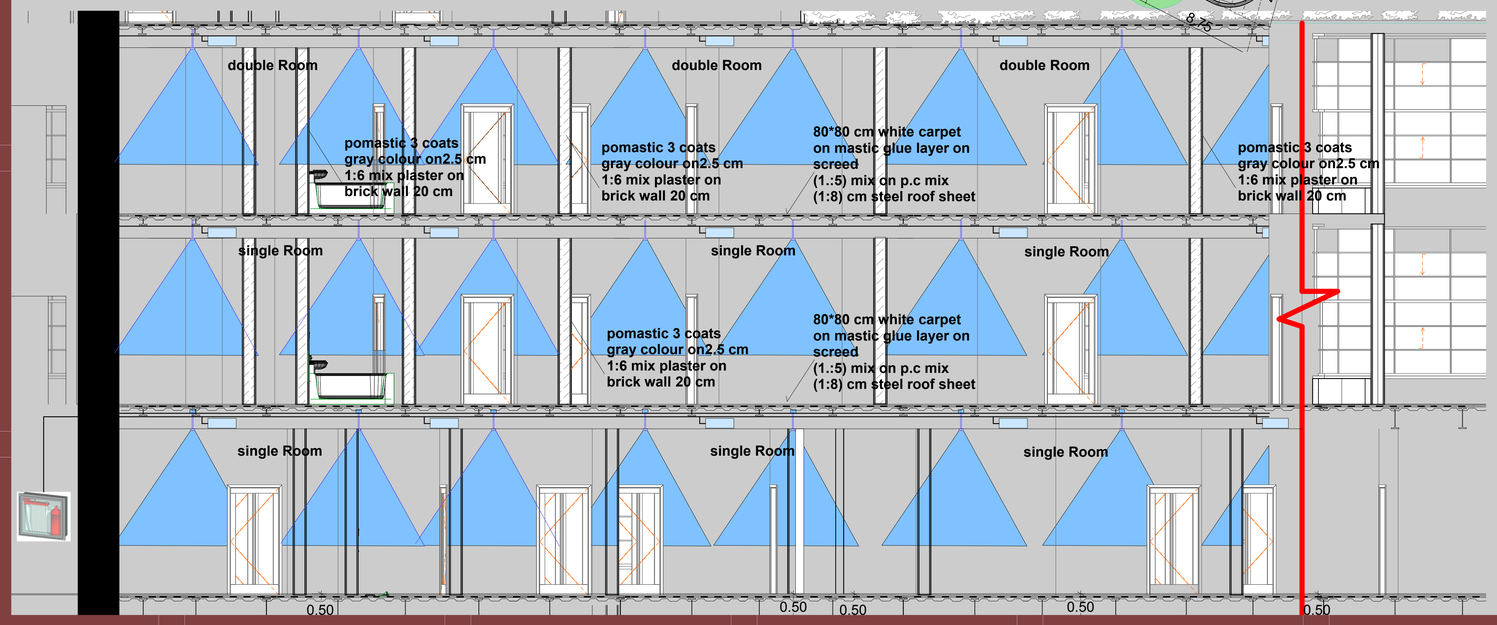

FIRE F. SECTION
SCALE 1:50

-ALL DIMENTION IN METER
-ALL PLAIN CONCRETE (1:3:6) MIX
-ALL R/F CONCRETE (1:2:4) MIX
-ALL MORTAR C\S (1:8) MIX

VRV AIR CONDITION SYSTEM

SUDAN UNIVERSITY OF SIENCE &TECHNOLOGY
COLLAGE OF ARCHITECTURE

WATER RESORT PARK PORTSUDAN

LINA MOHAMMED MOHAMMED AHMED

DR.MAHASIN ABU ALRISH

AIR CONDITION &FIRE .
SCALE 1:50

WATER RESORT PARK