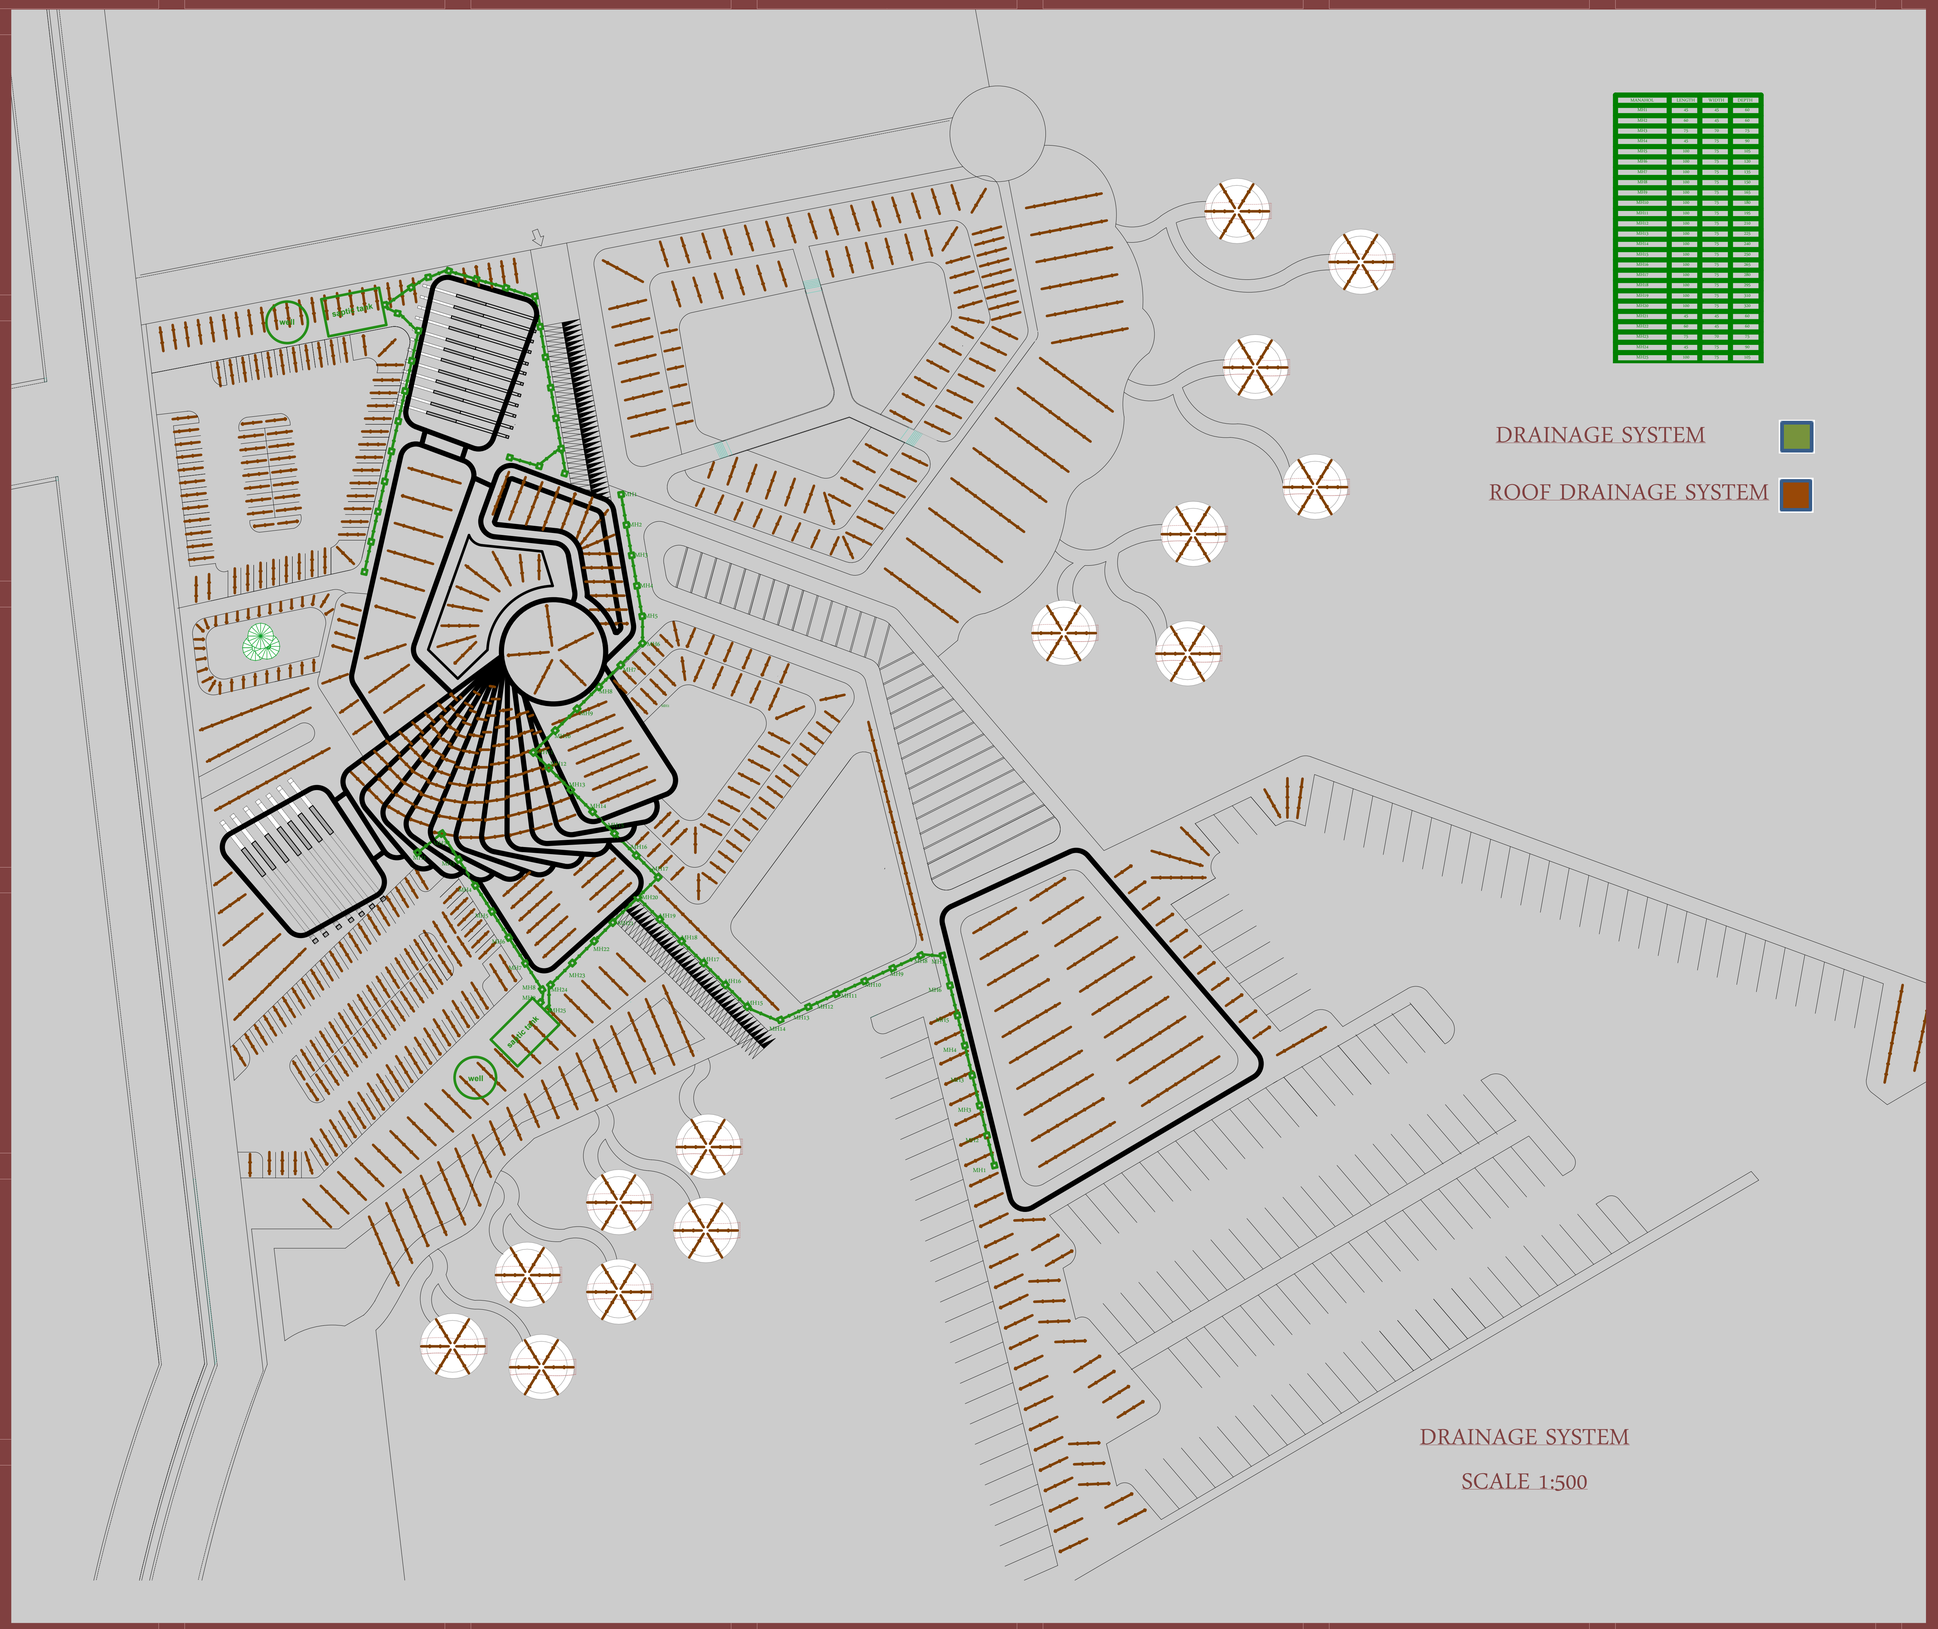

DRAINAGE SYSTEM

SCALE 1:500

-ALL DIMENTION IN METER
- THE DRAINAGE SLOPE IS 1:100

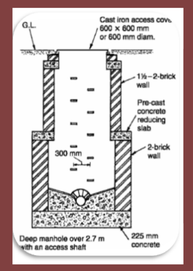

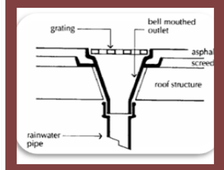

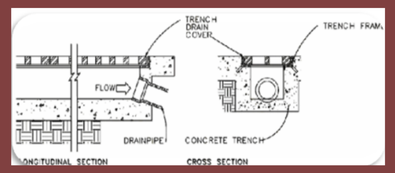

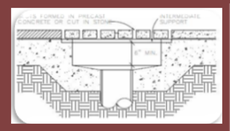

SUDAN UNIVERSITY OF SIENCE

&TECHNOLOGY

COLLAGE OF ARCHITECTURE

WATER RESORT PARK

PORTSUDAN

LINA MOHAMMED MOHAMMED

AHMED

DR.MAHASIN ABU ALRISH

DRAINAGE SYSTEM

SCALE 1:500

WATER RESORT PARK