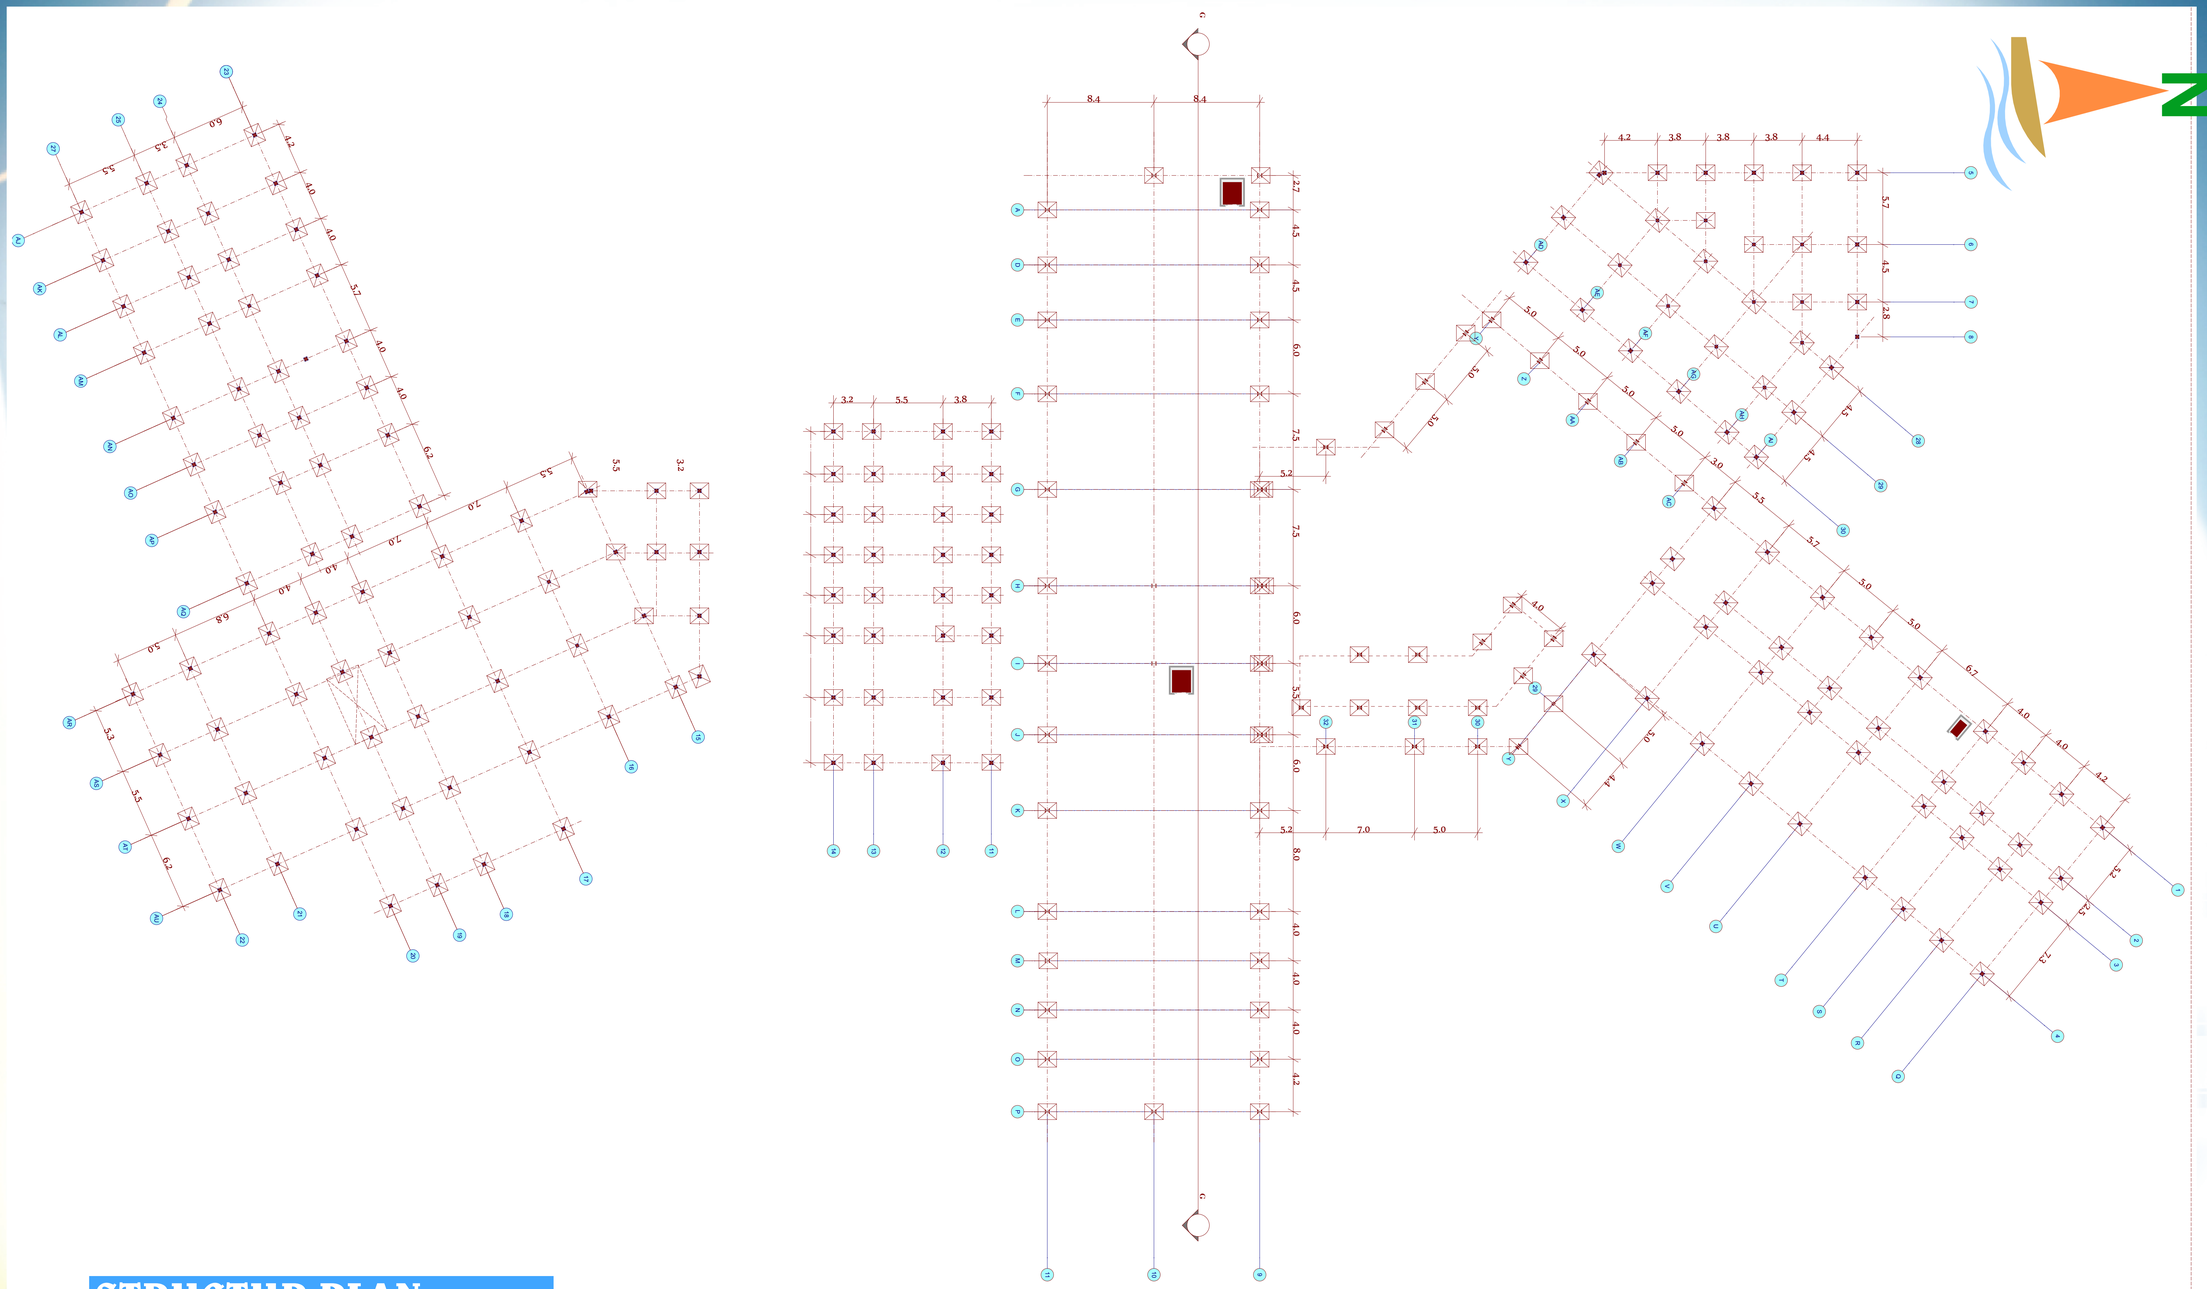

STRUCTUR PLAN

SCALE 1:200

DESIGNED BY:
SHIMA MOHAMMED ALTAHER ALI

FIRST FLOOR PLAN