

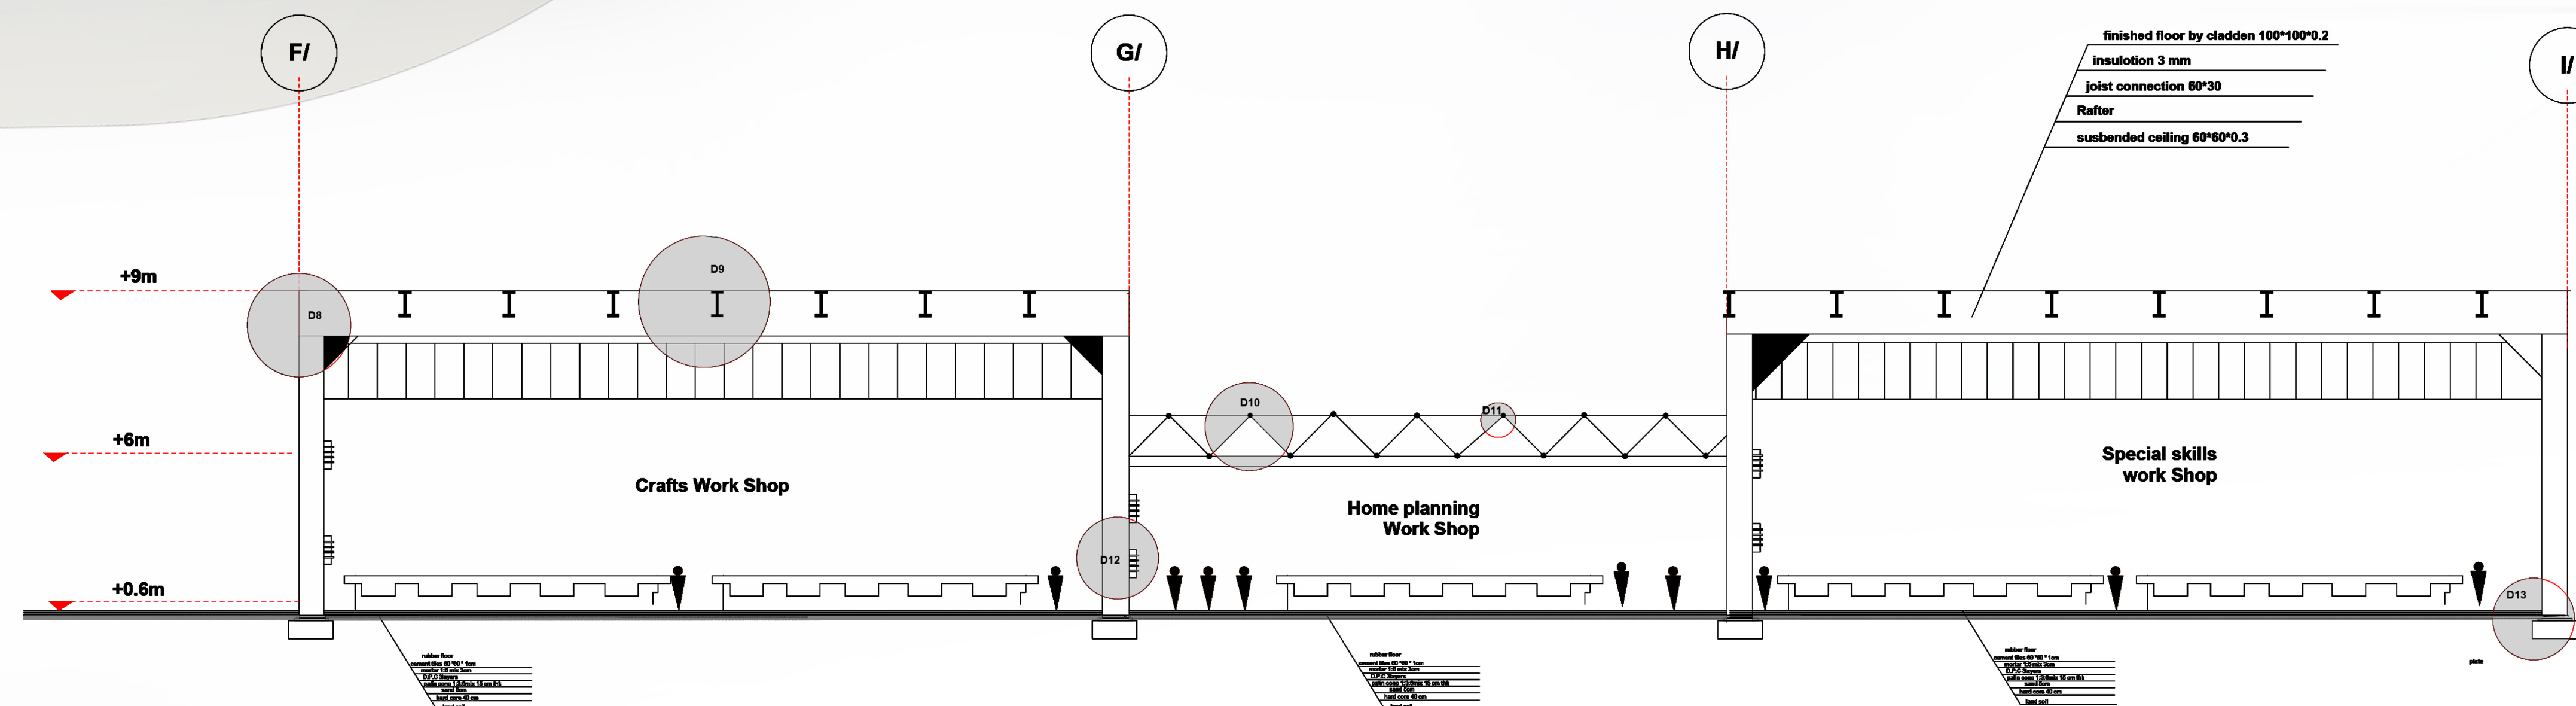


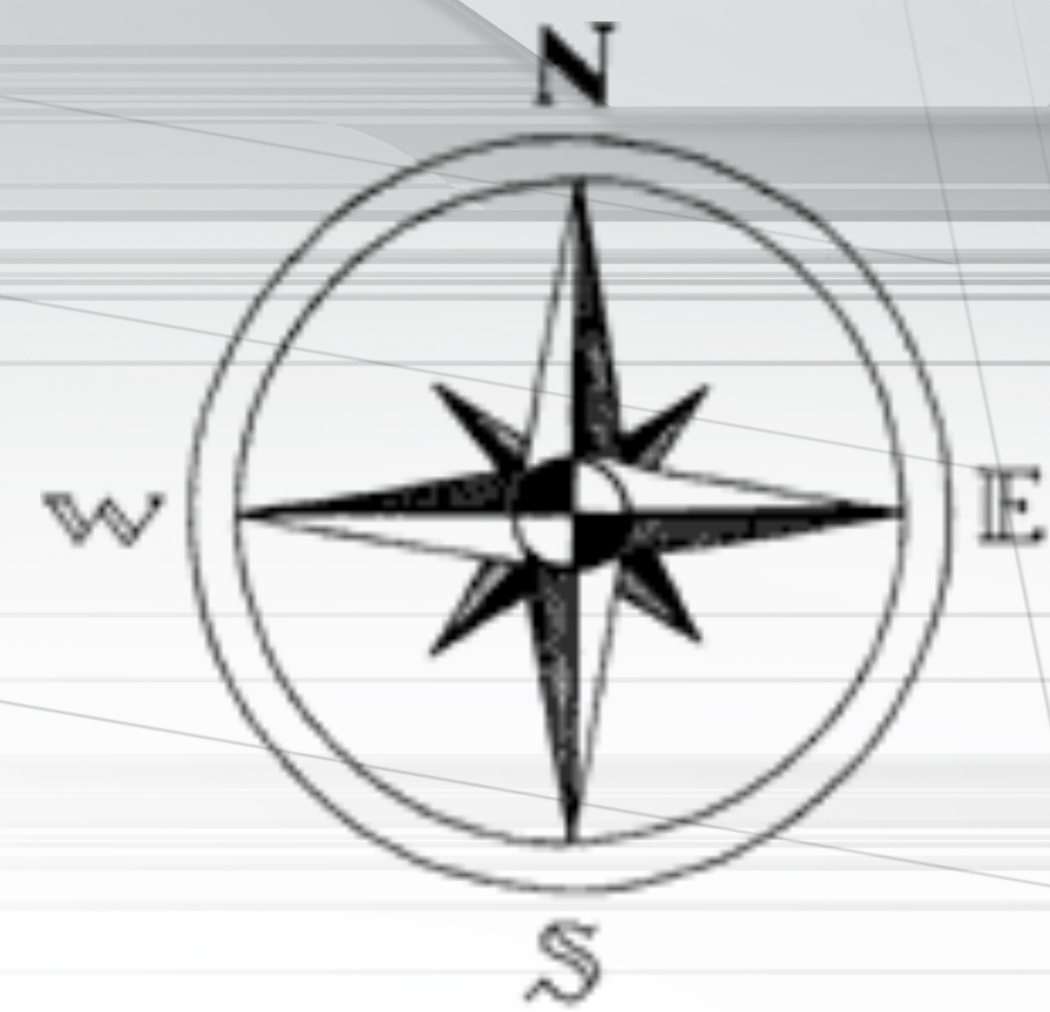


SECTION C-C

DETAILS


D8

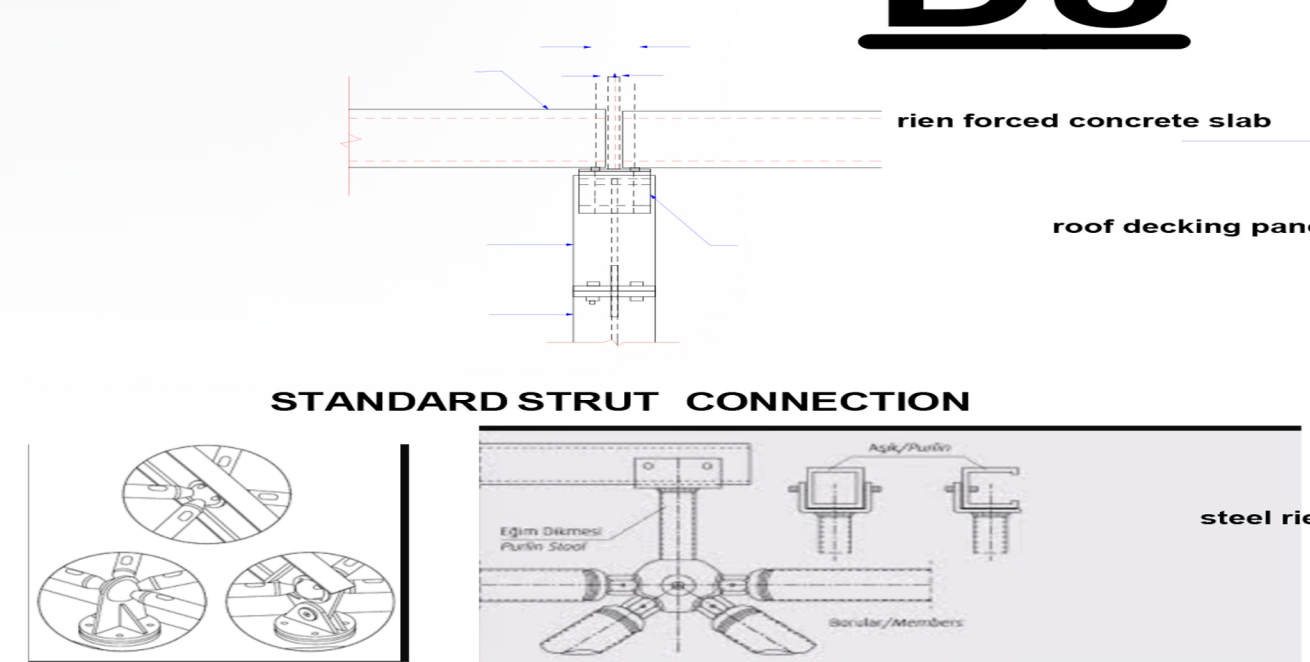


D9

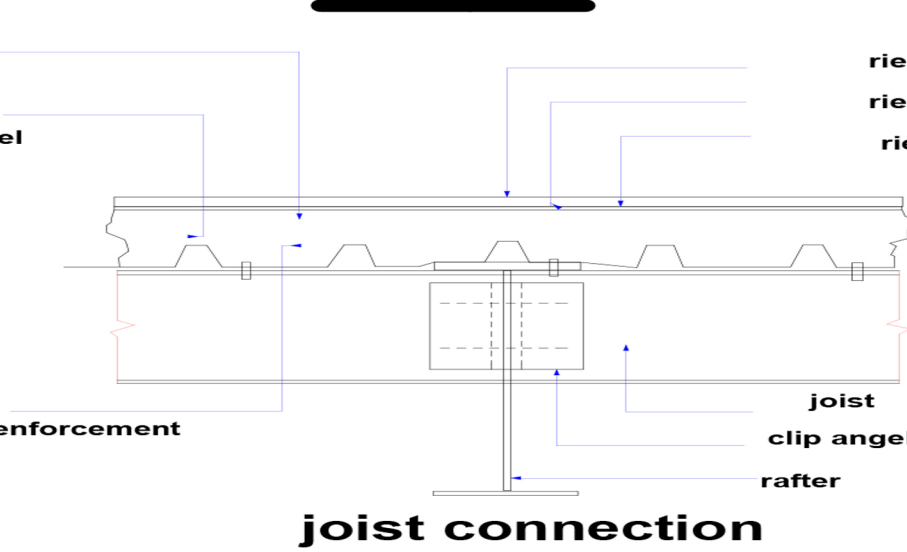


D10

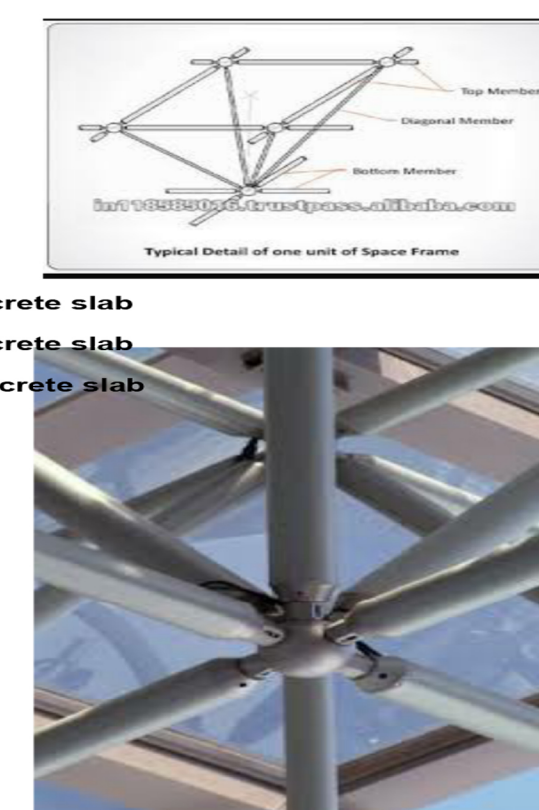


D11

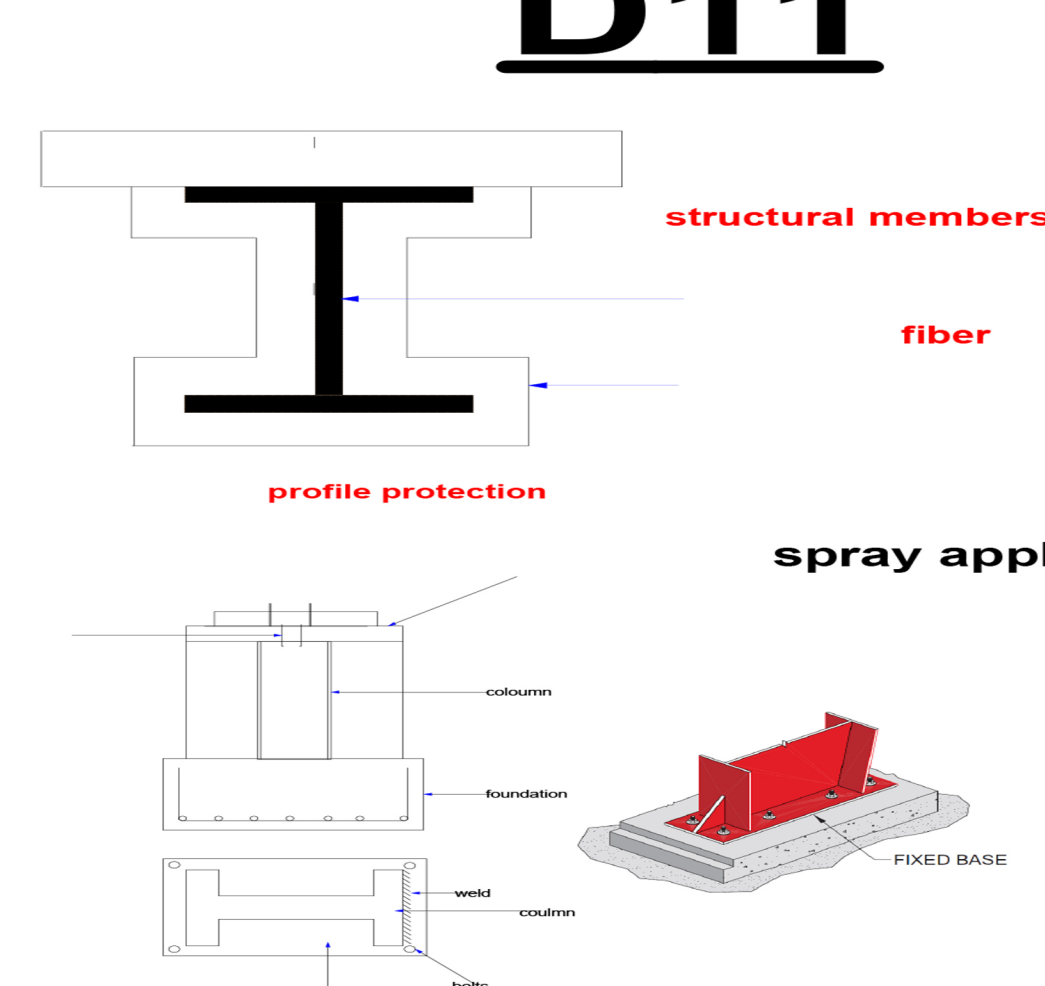

D12

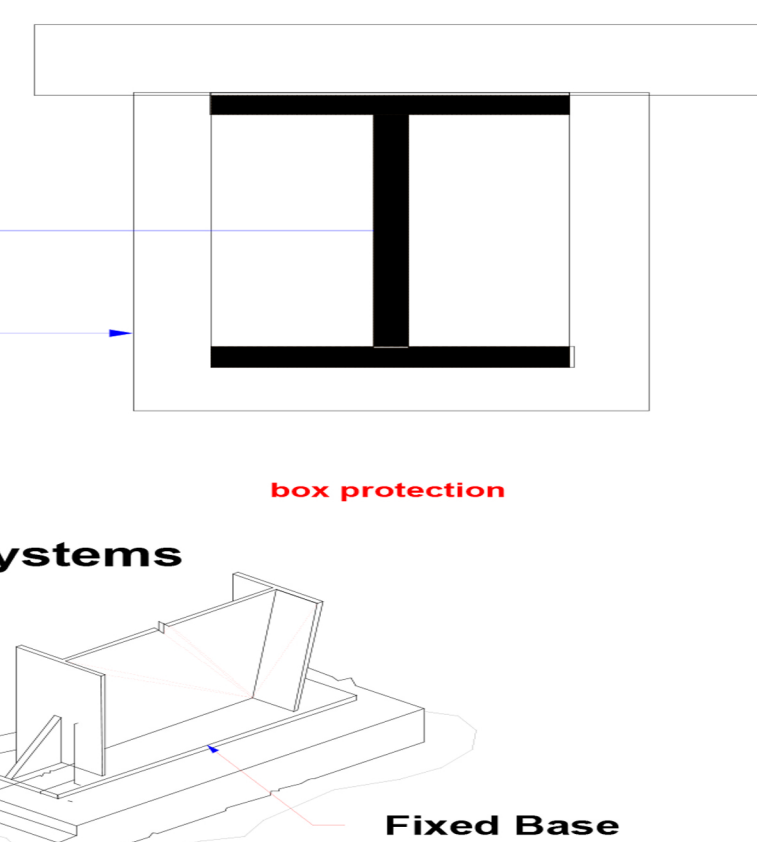

D13

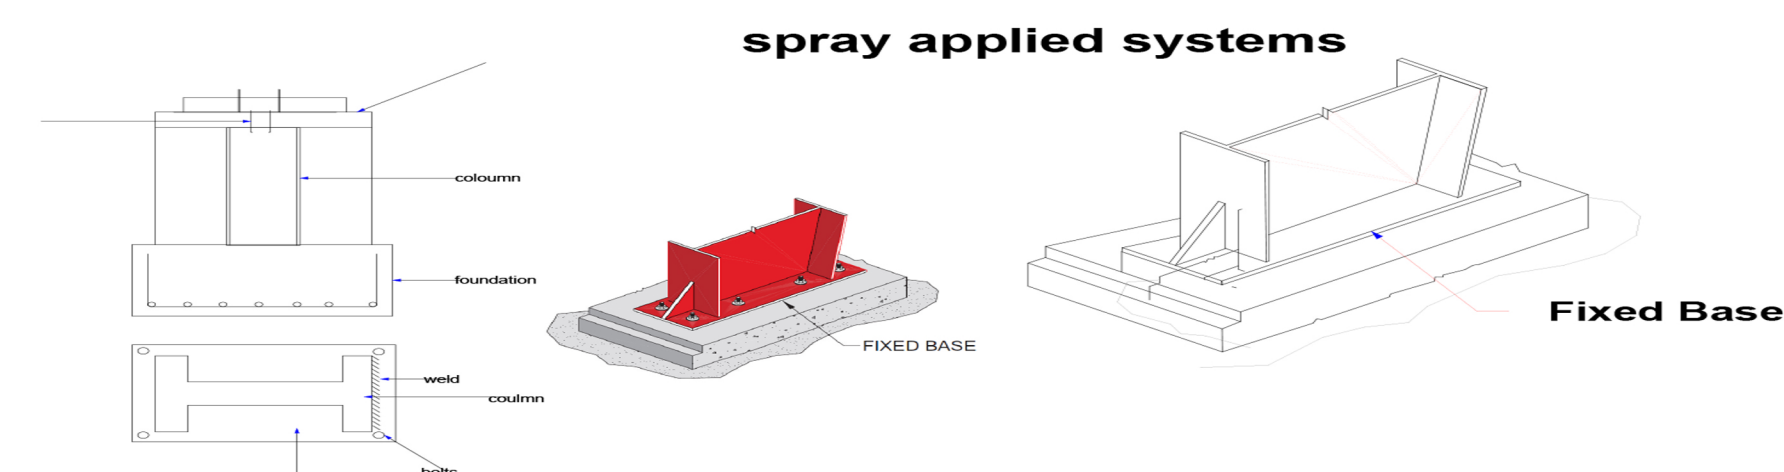

SCALE 1:200