




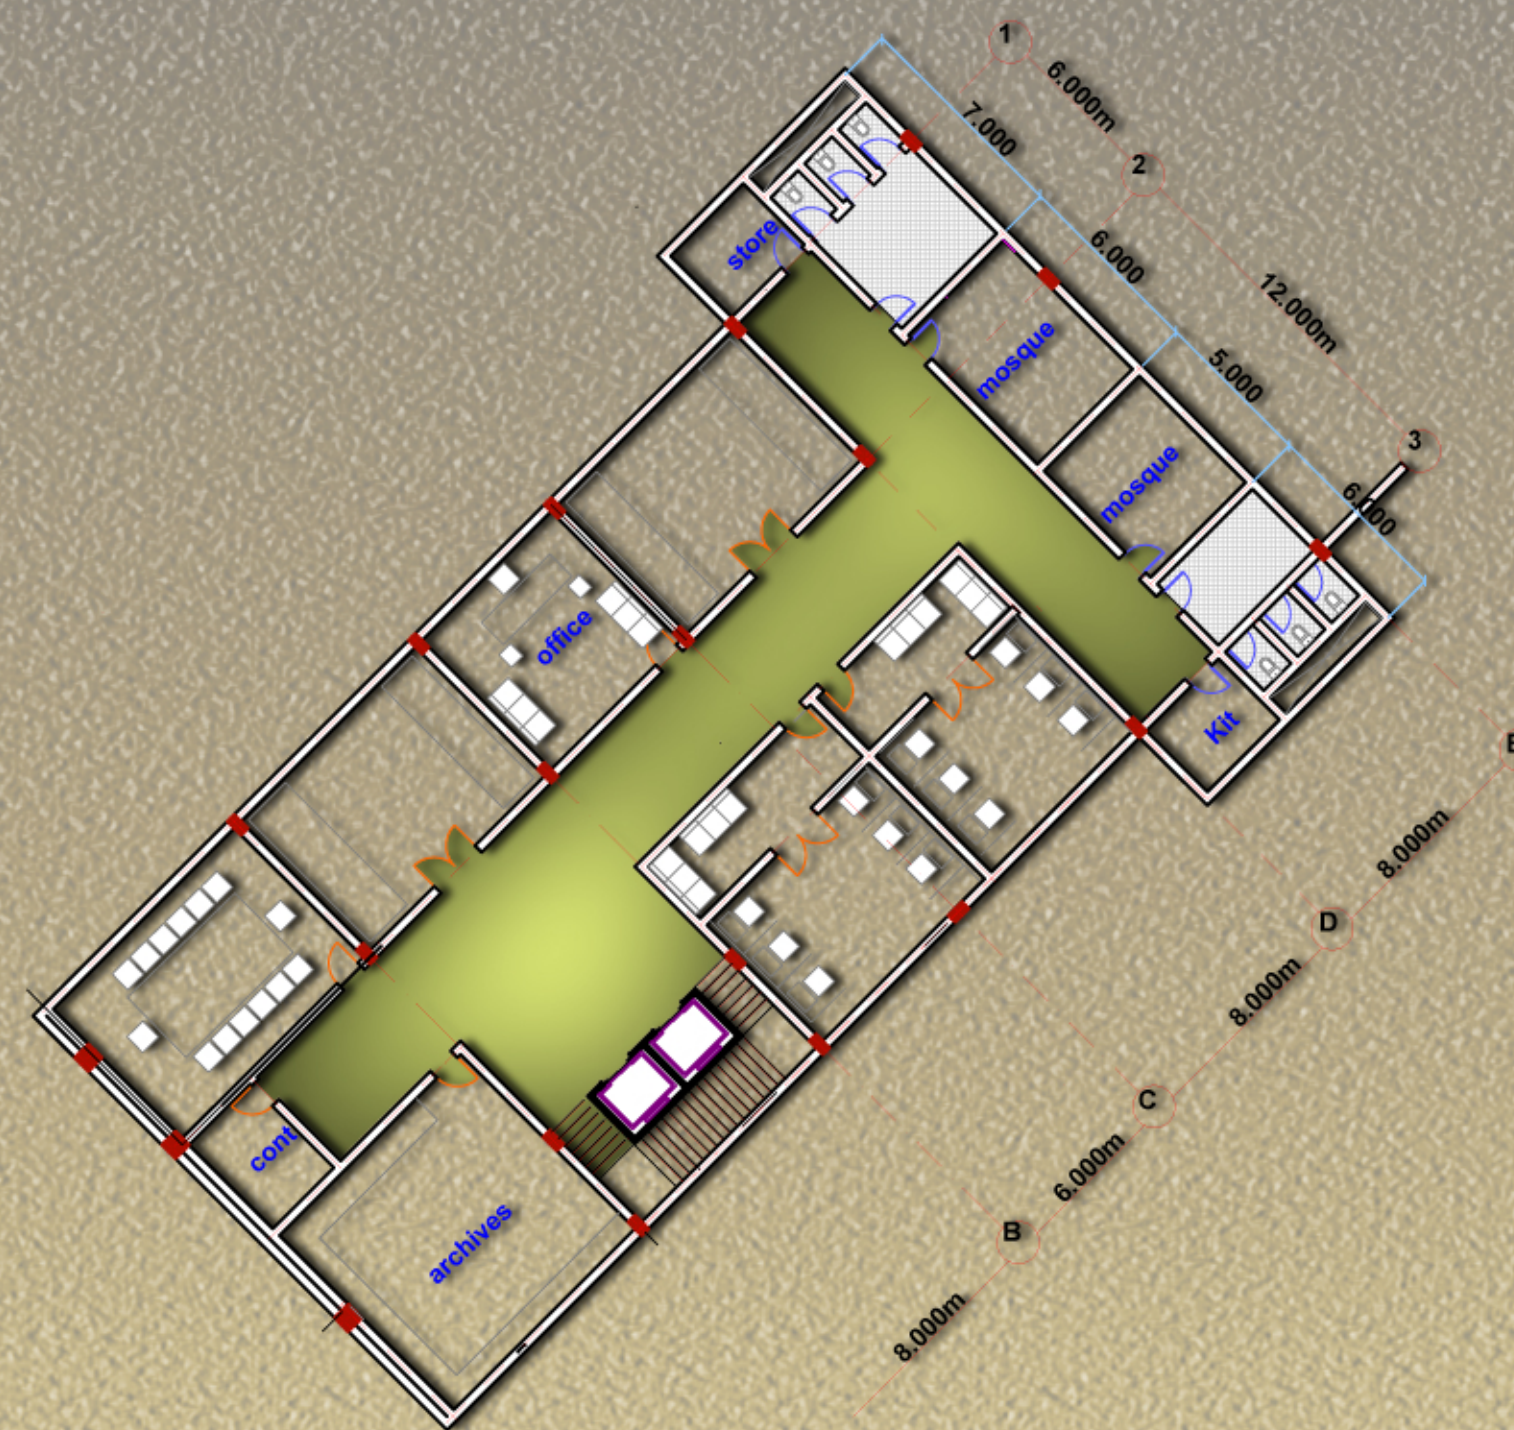


5 - 7 FLOORS PLAN
1:200

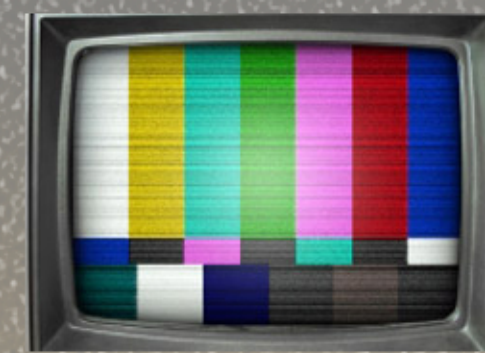


3 - 4 FLOORS PLAN
1:200

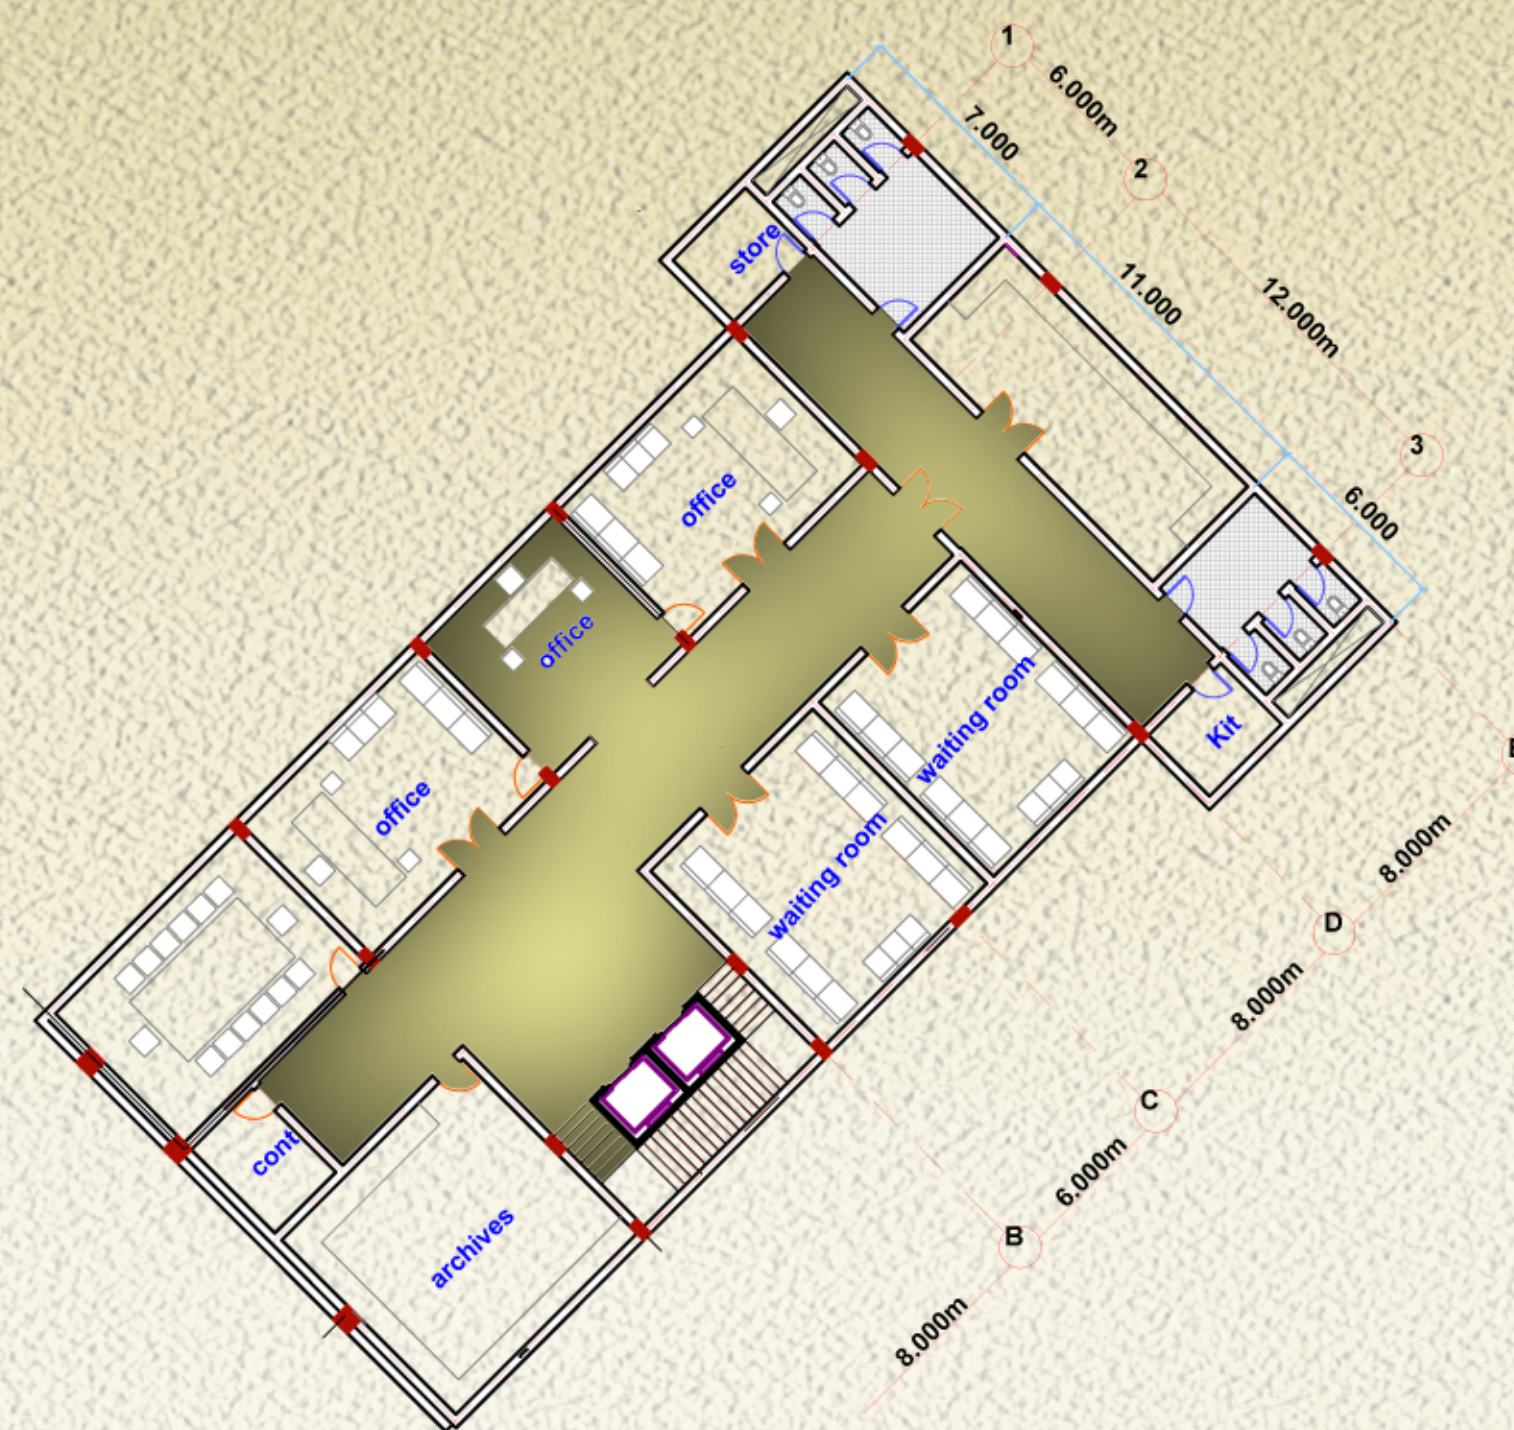

15 FLOOR PLAN
1:200

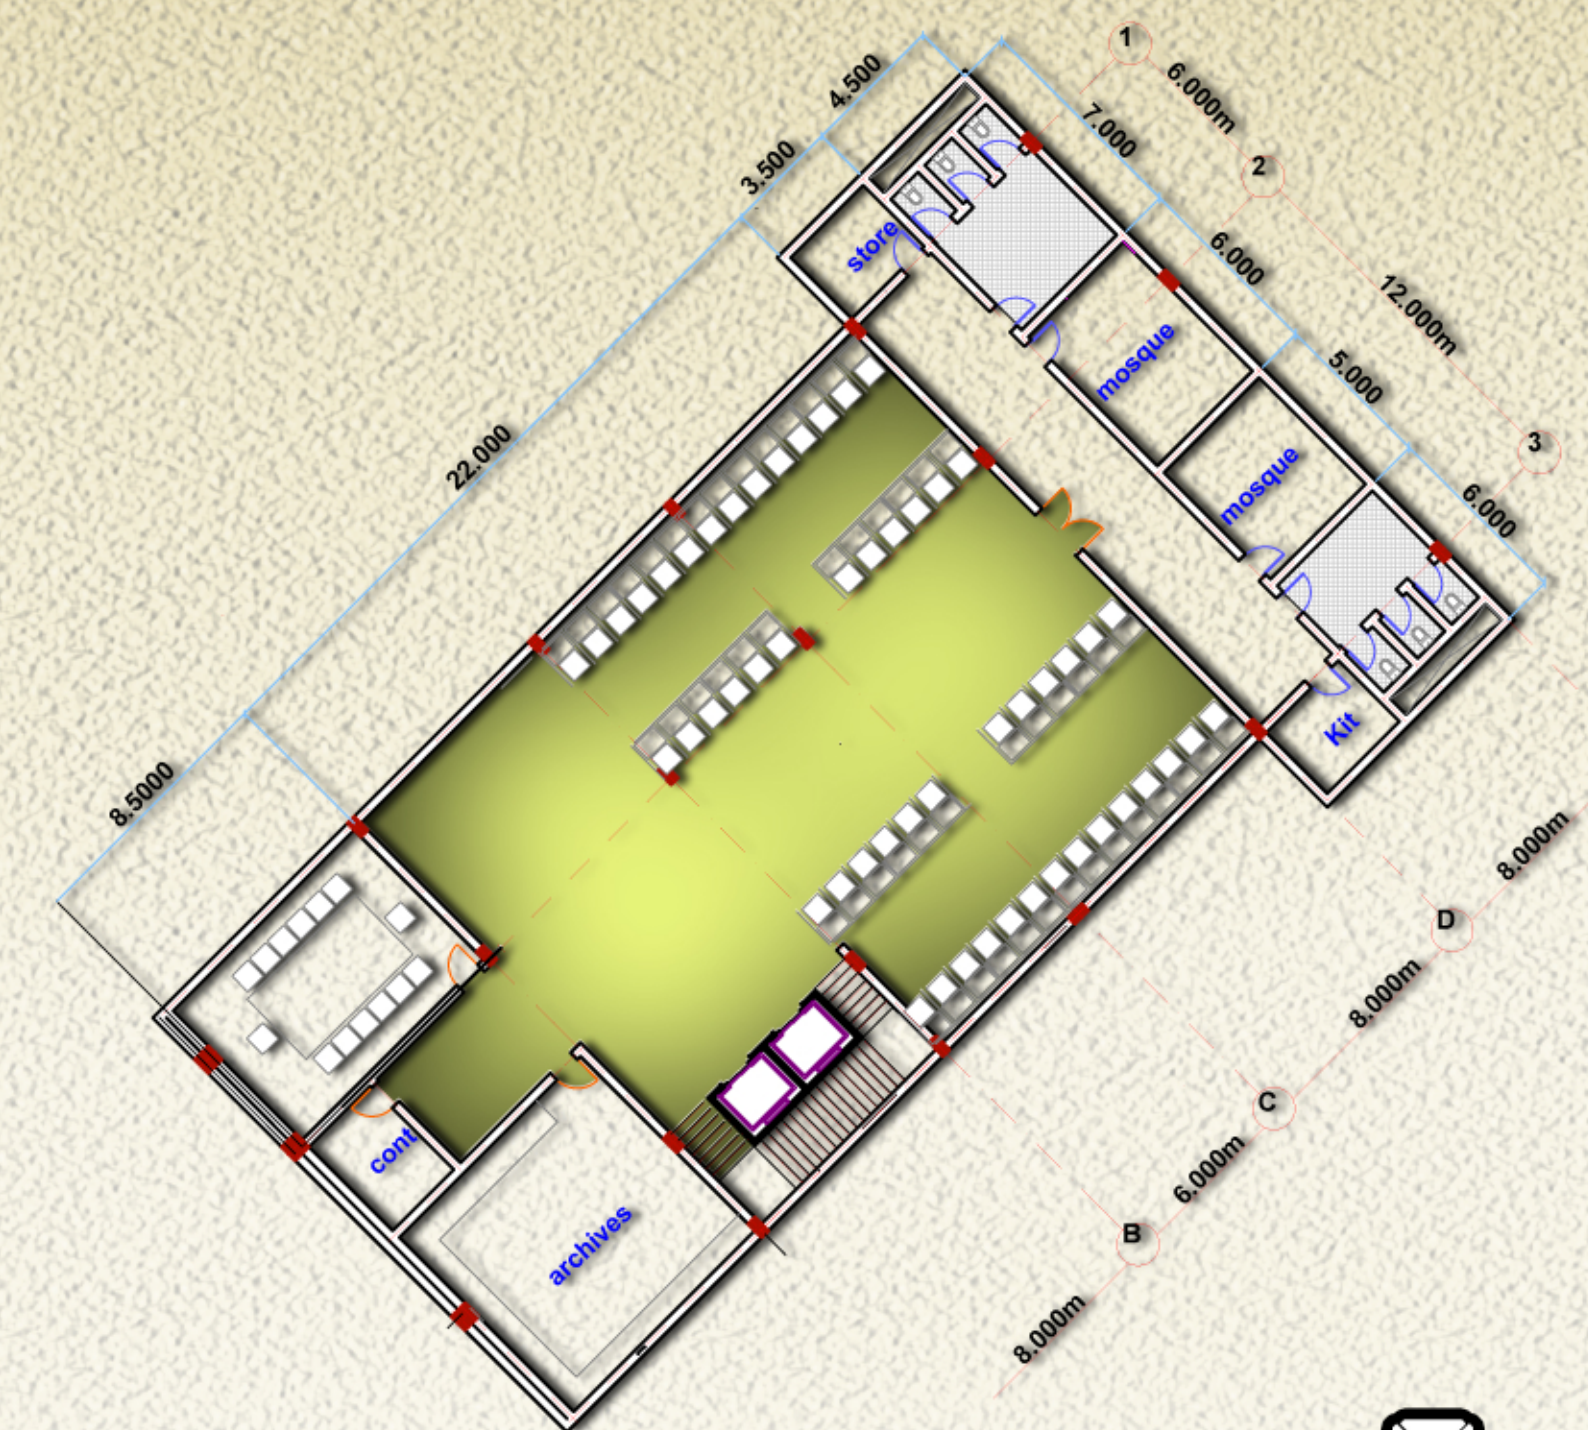

8 - 14 FLOORS PLAN
1:200

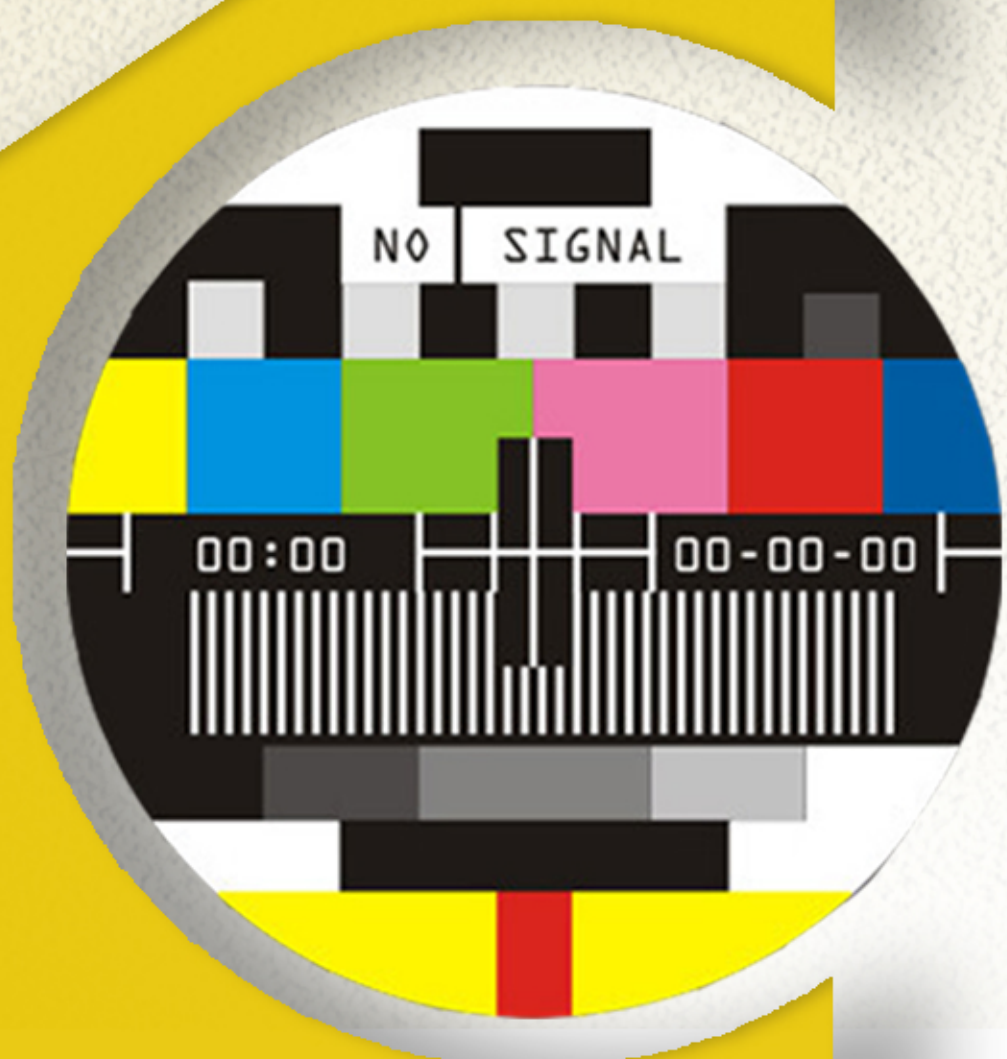

Designed By : Malaz Abd Alaziz

SPECIAL CHANNEL TELEVISION

UNDER CONSTRUCTION
CONTENT WILL BE AVAILABLE SOON