




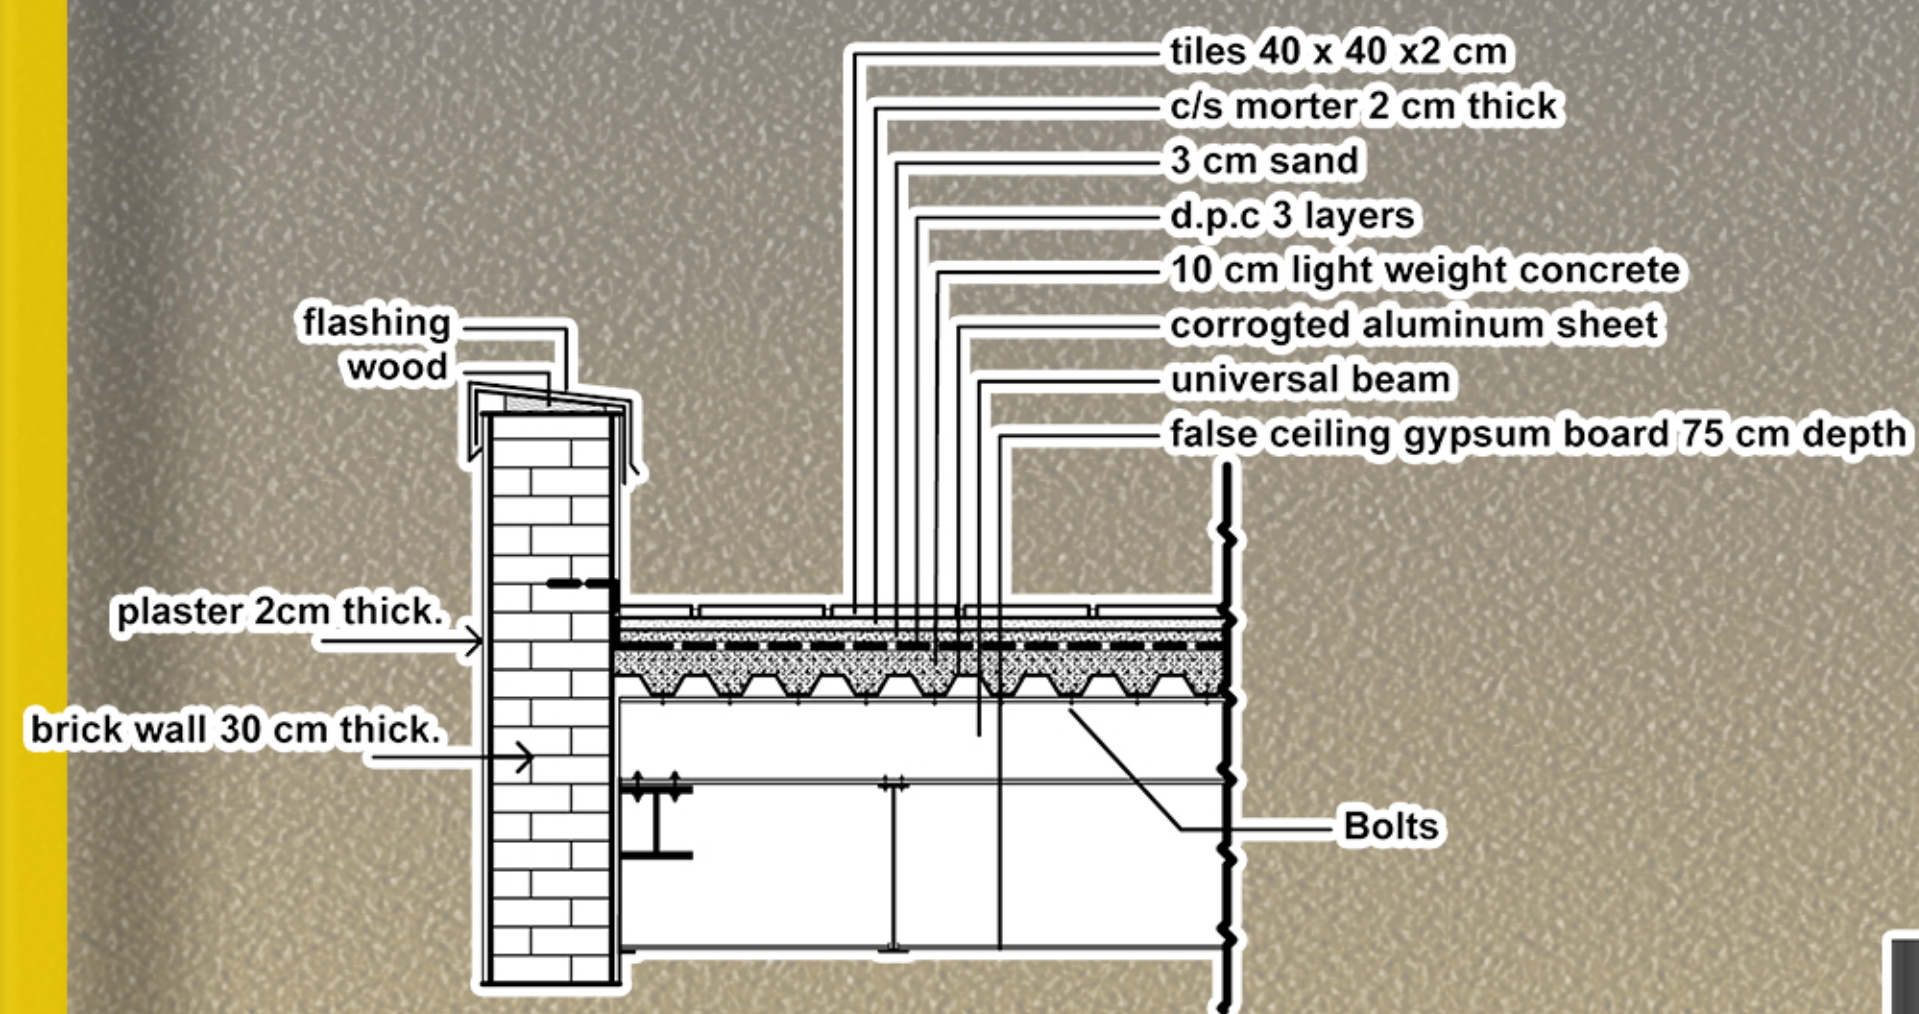


D1: ROOF DETAIL

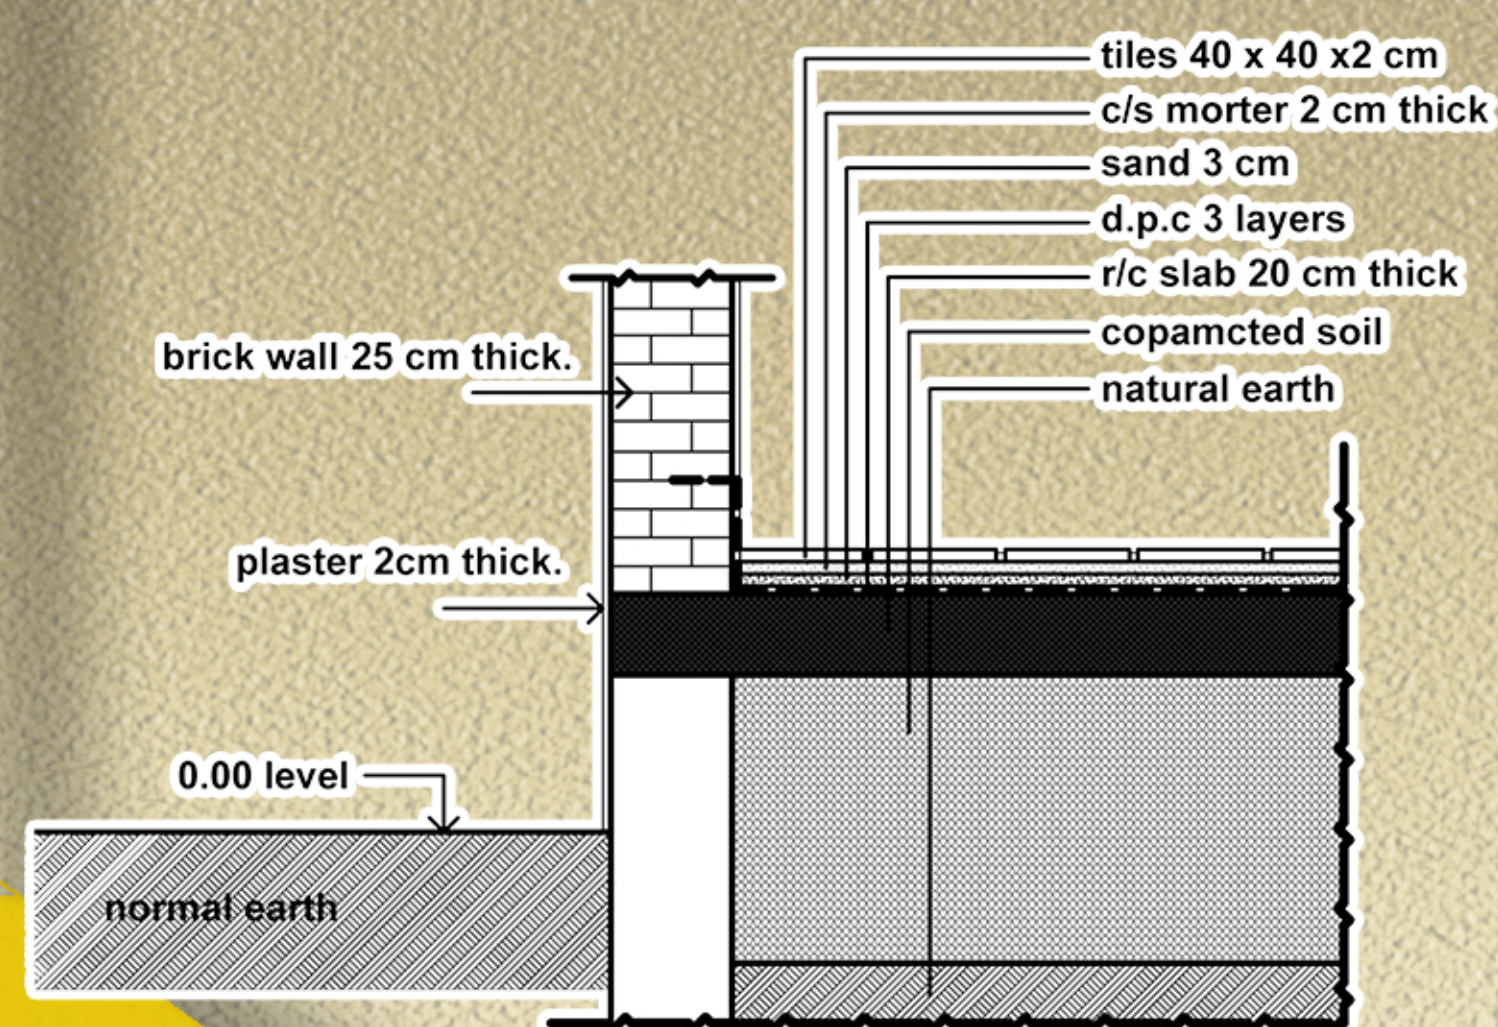


D2: SUSPENDED FLOOR DETAIL

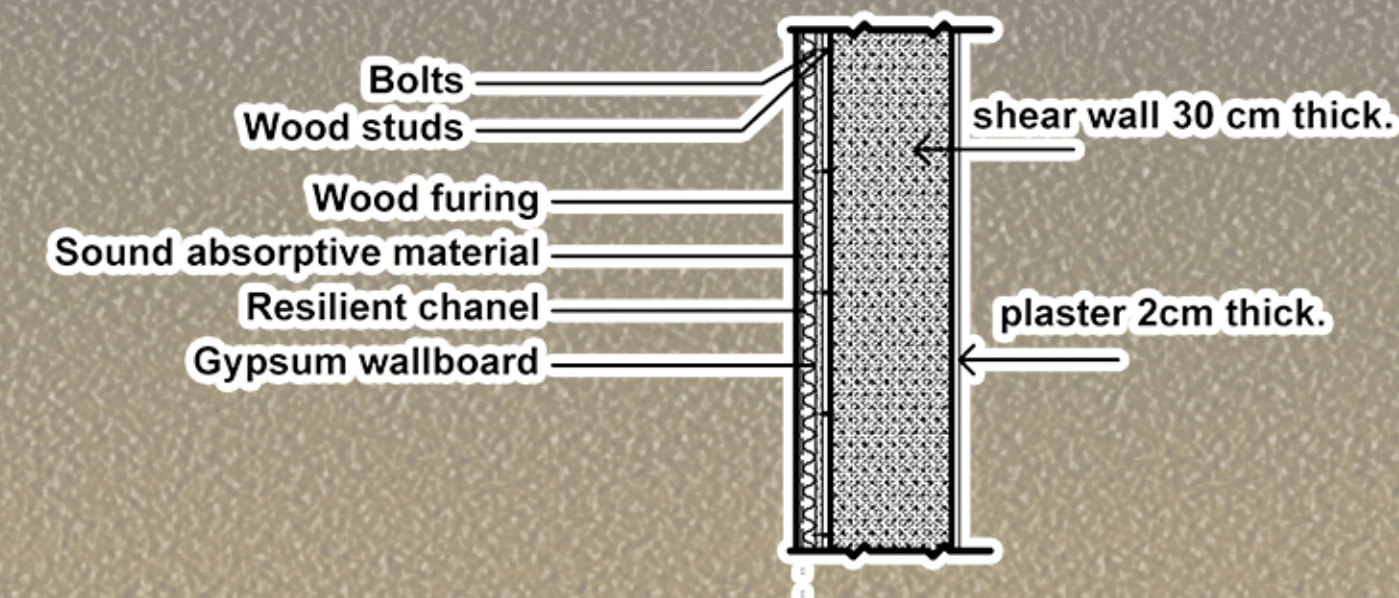


D4: TV STUDIO WALL DETAIL

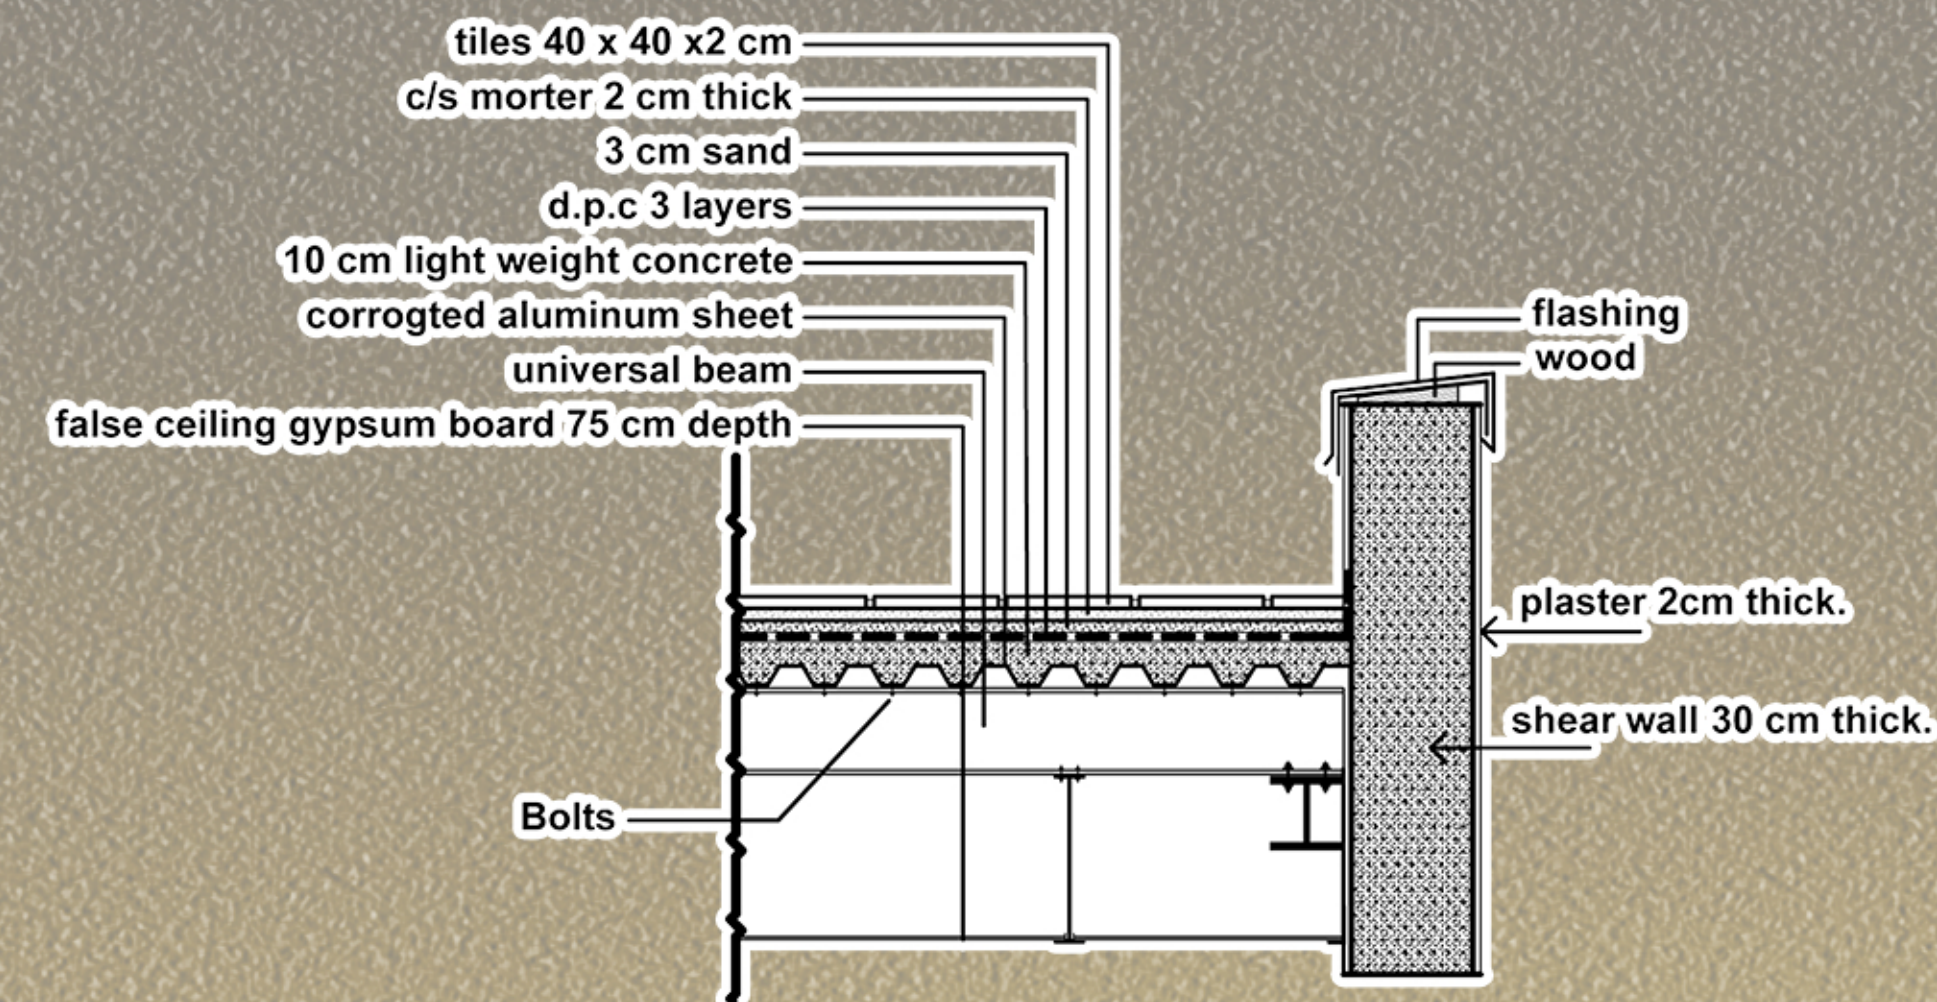



D5: TV STUDIO ROOF DETAIL

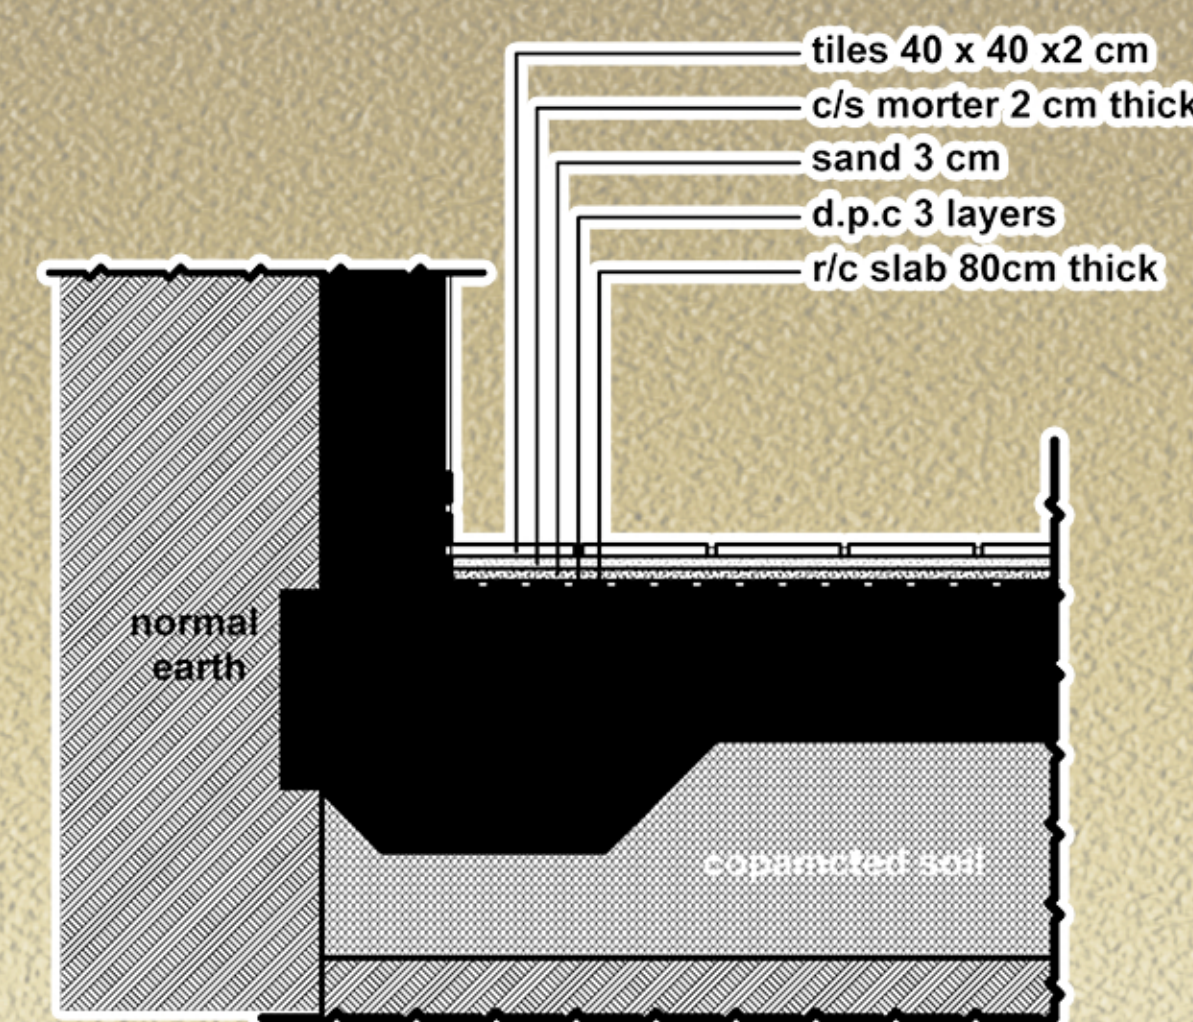

D3: RAFT FOUNDATION DETAIL

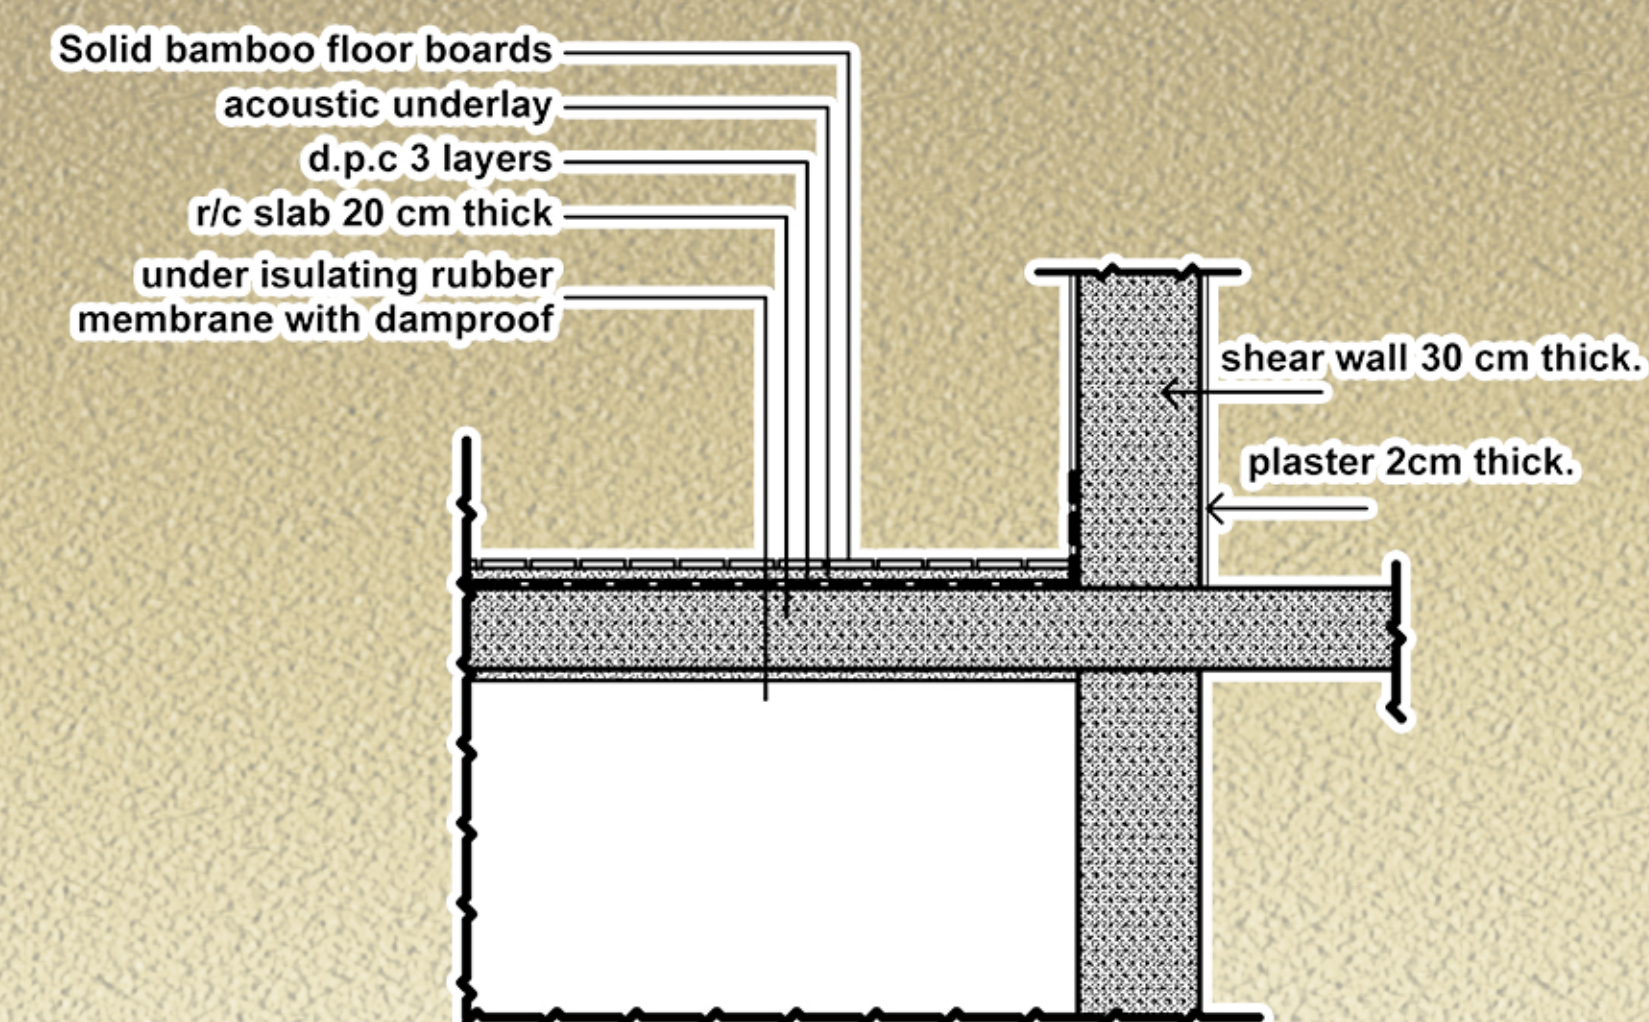

D6: TV STUDIO FLOOR DETAIL

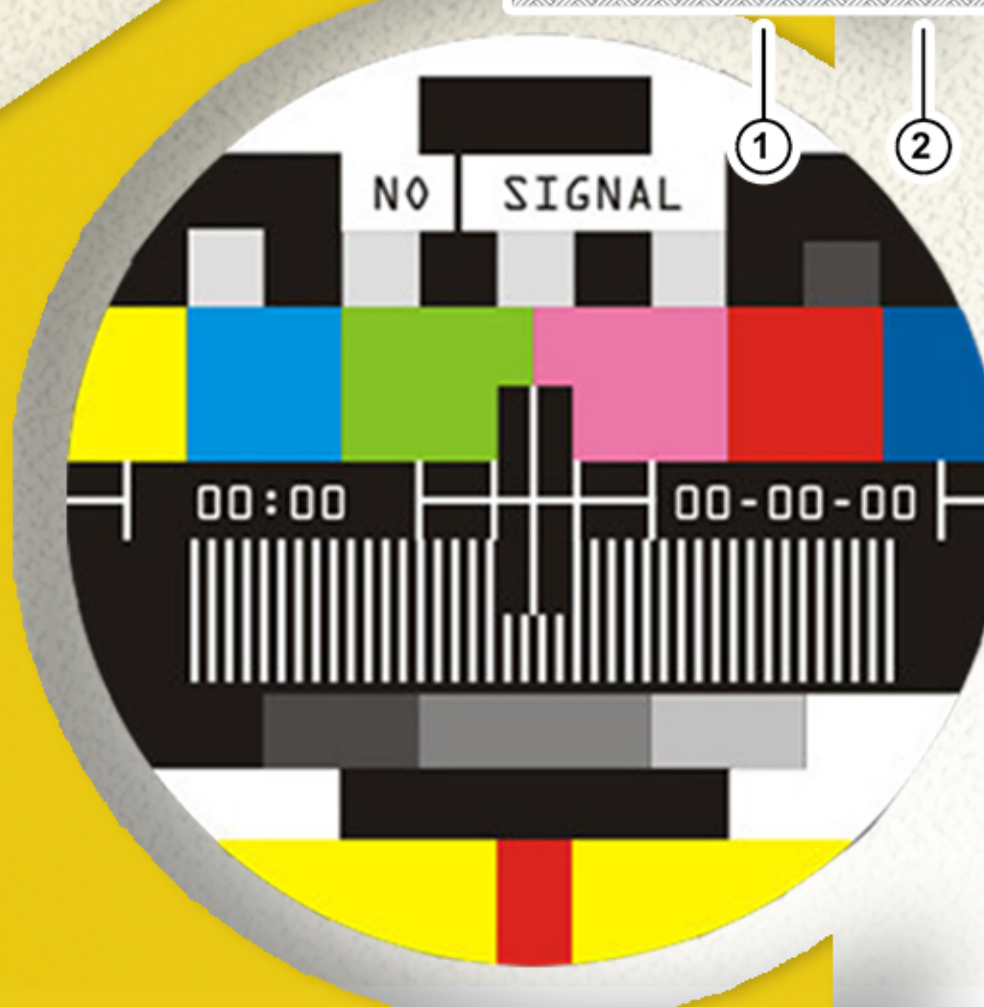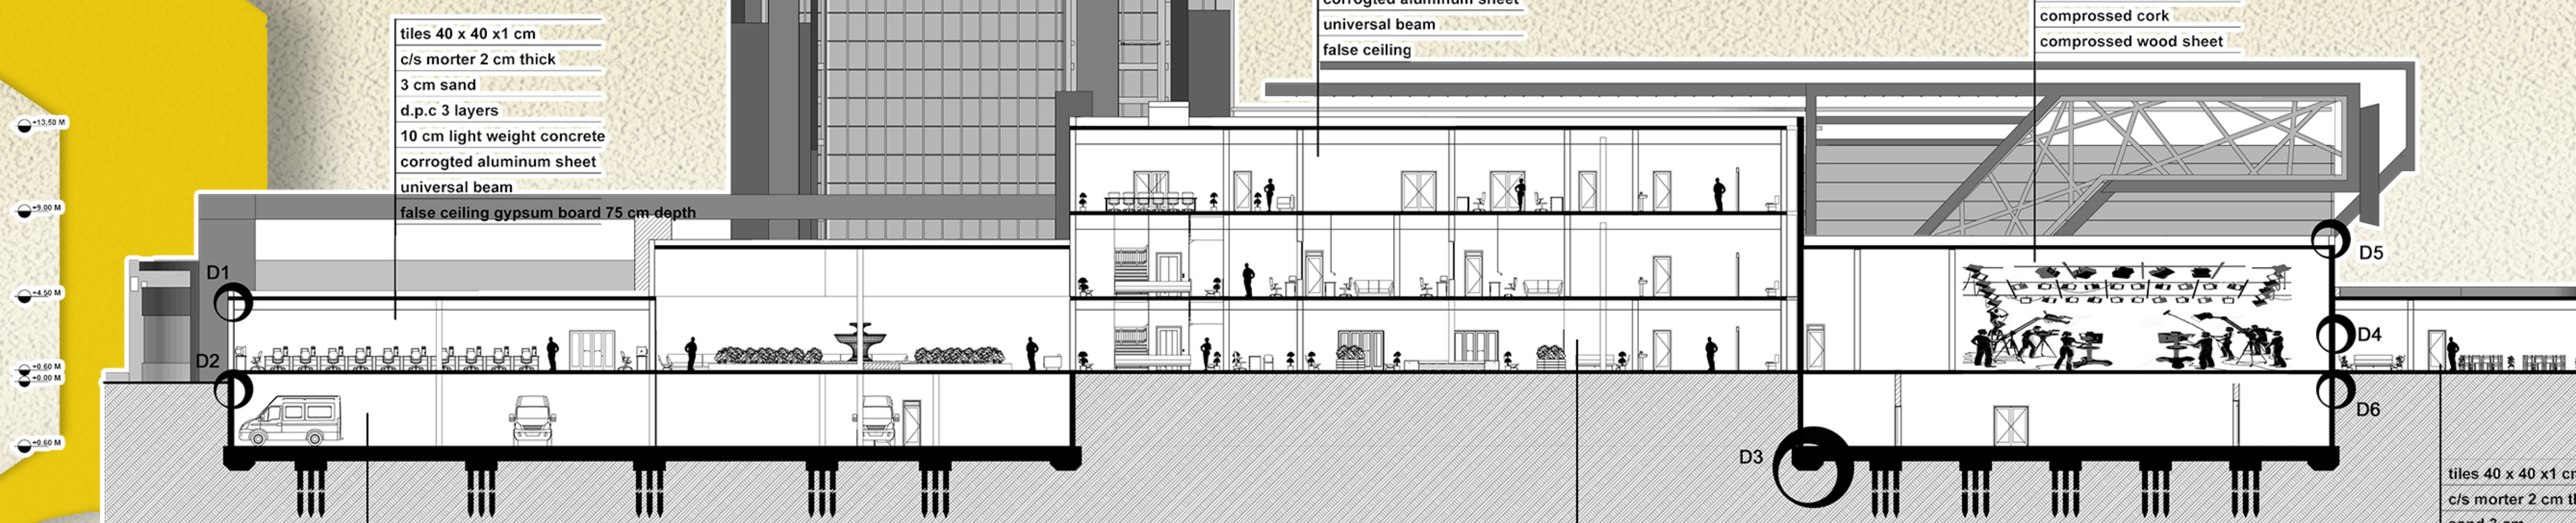

SECTION B-B
1:200

Designed By : Malaz Abd Alaziz

SPECIAL CHANNEL TELEVISION

UNDER CONSTRUCTION
CONTENT WILL BE AVAILABLE SOON