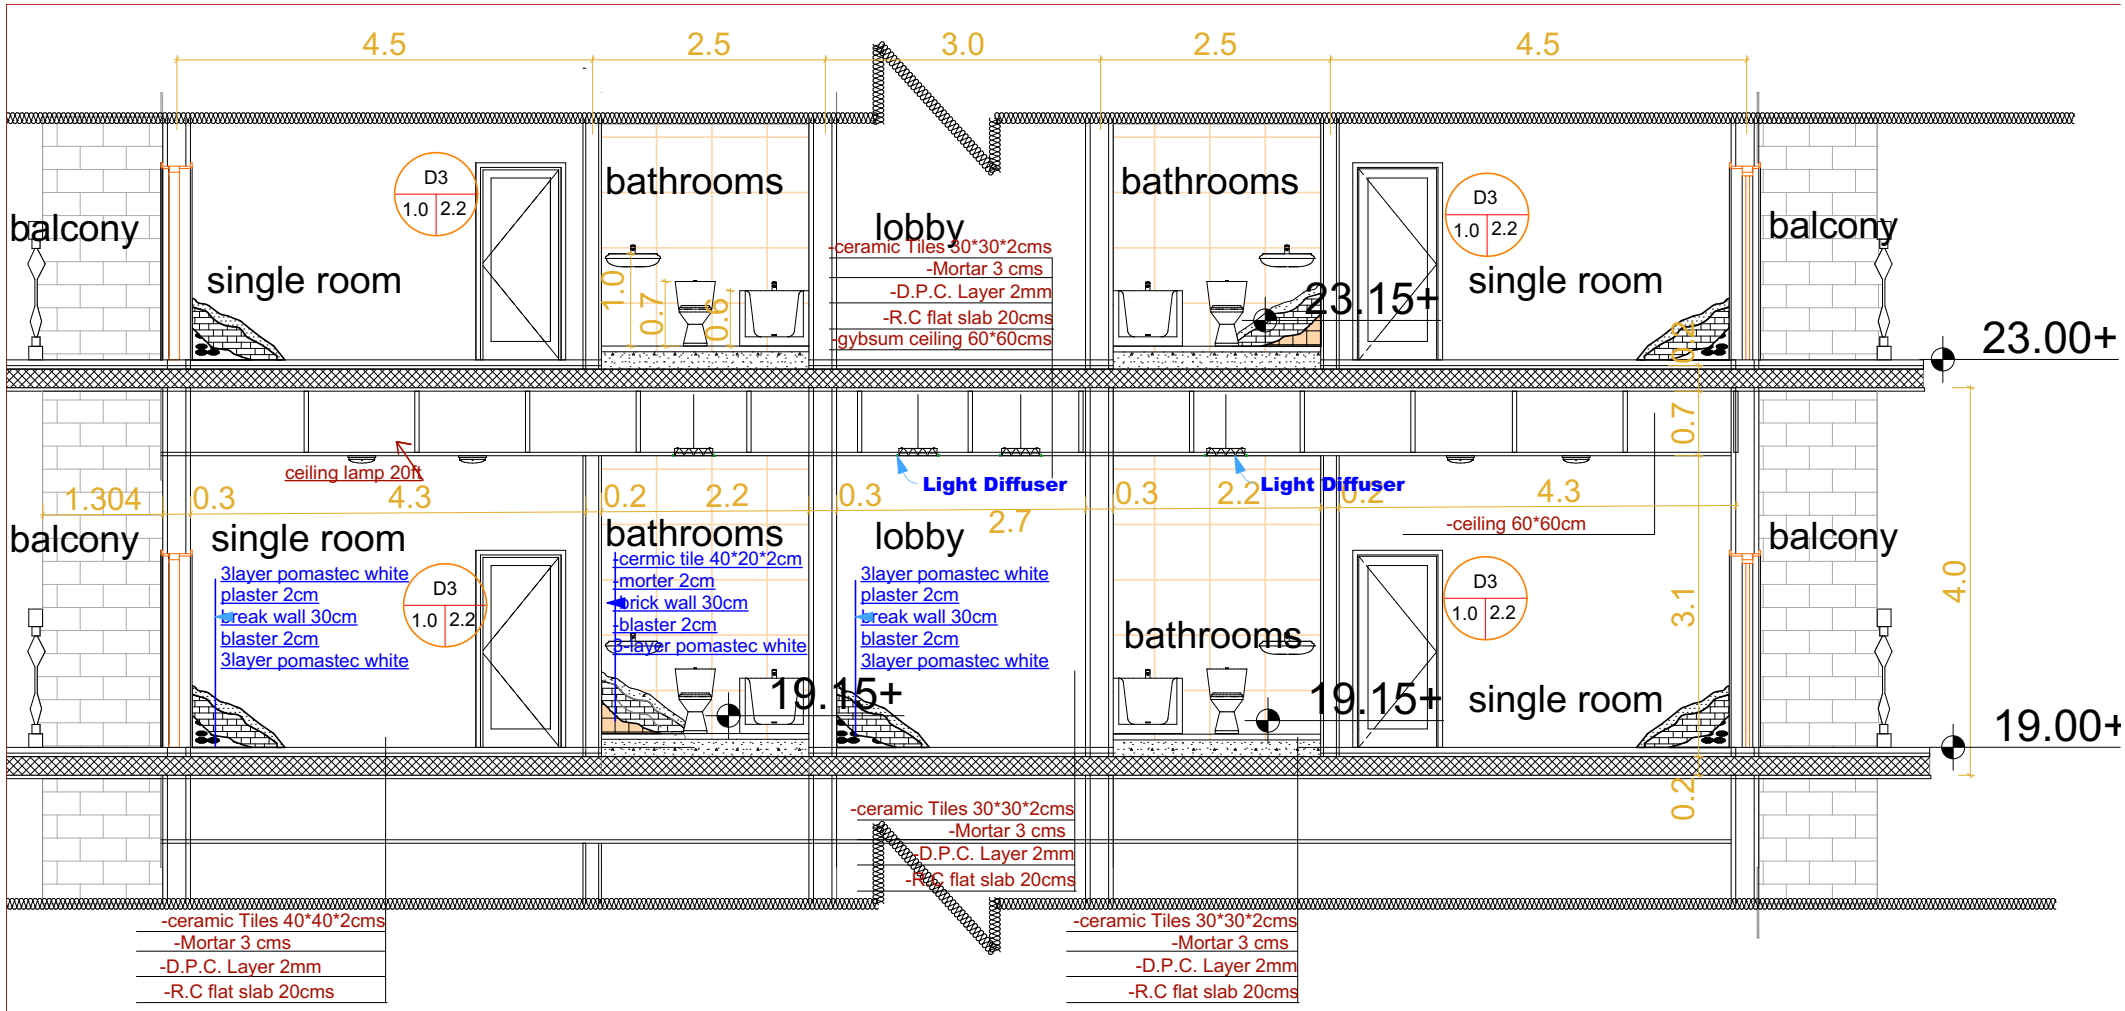

ROOMS PART SECTION