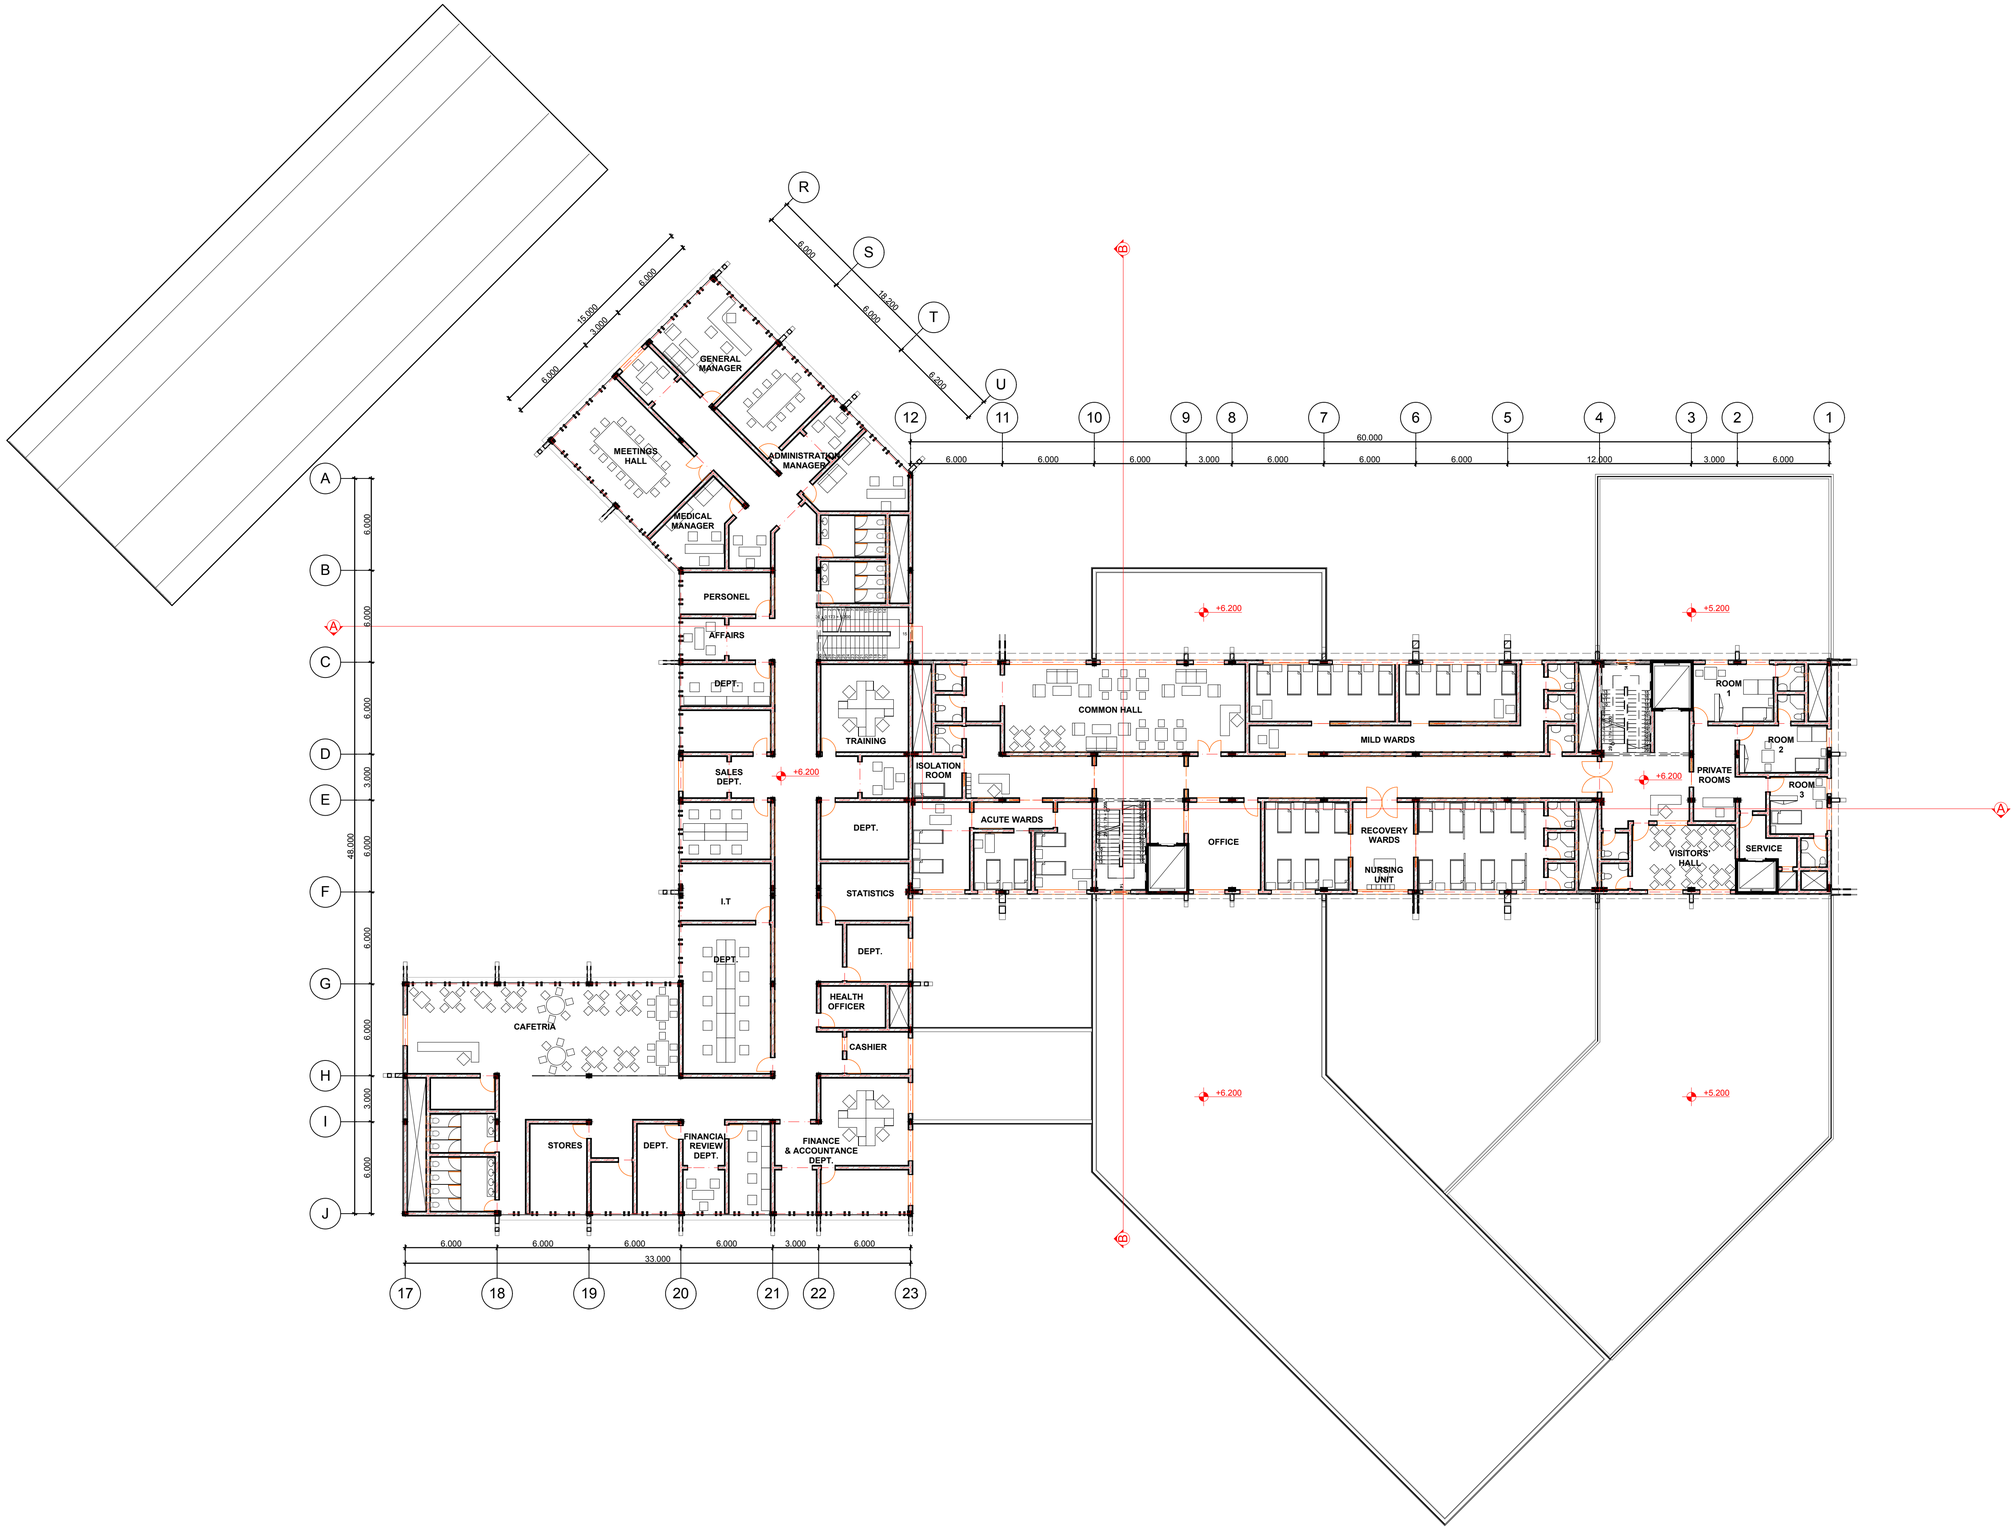
R
S
T
U
6.000
15.000
3.000
6.000
6.000
18.200
6.000
6.200
GENERAL MANAGER
MEETINGS HALL
ADMINISTRATION MANAGER
MEDICAL MANAGER
PERSONEL
AFFAIRS
DEPT.
TRAINING
SALES DEPT.
DEPT.
I.T
DEPT.
STATISTICS
DEPT.
HEALTH OFFICER
CASHIER
CAFETRIA
STORES
DEPT.
FINANCIAL REVIEW DEPT.
FINANCE & ACCOUNTANCE DEPT.
ISOLATION ROOM
ACUTE WARDS
COMMON HALL
OFFICE
MILD WARDS
RECOVERY WARDS
NURSING UNIT
PRIVATE ROOMS
ROOM 1
ROOM 2
ROOM 3
VISITORS' HALL
SERVICE
+6.200
+5.200
A
B
C
D
E
F
G
H
I
J
48.000
6.000
3.000
12
11
10
9
8
7
6
5
4
3
2
1
60.000
17
18
19
20
21
22
23
33.000