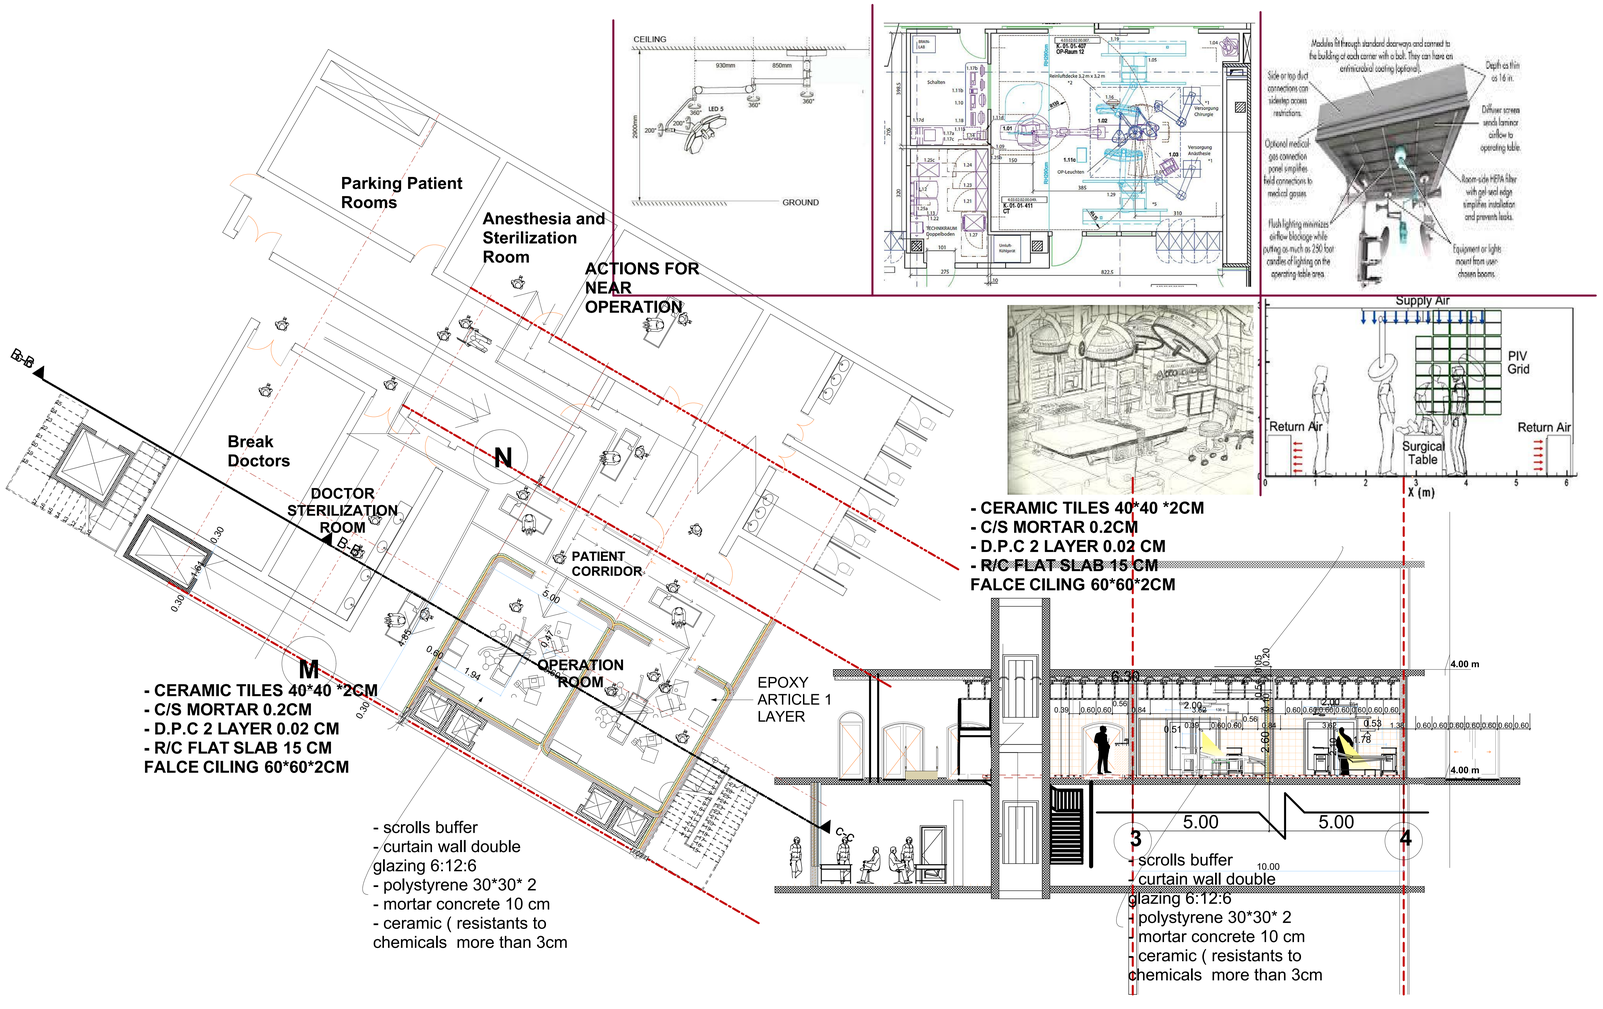
Parking Patient Rooms
Anesthesia and Sterilization Room
ACTIONS FOR NEAR OPERATION
Break Doctors
DOCTOR STERILIZATION ROOM
PATIENT CORRIDOR
OPERATION ROOM
N
M
B-B
- CERAMIC TILES 40*40 *2CM
- C/S MORTAR 0.2CM
- D.P.C 2 LAYER 0.02 CM
- R/C FLAT SLAB 15 CM
FALCE CILING 60*60*2CM
EPOXY ARTICLE 1 LAYER
- scrolls buffer
- curtain wall double glazing 6:12:6
- polystyrene 30*30* 2
- mortar concrete 10 cm
- ceramic (resistants to chemicals more than 3cm
CEILING
GROUND
Supply Air
PIV Grid
Return Air
Surgical Table
X (m)
4.00 m
5.00
3
4