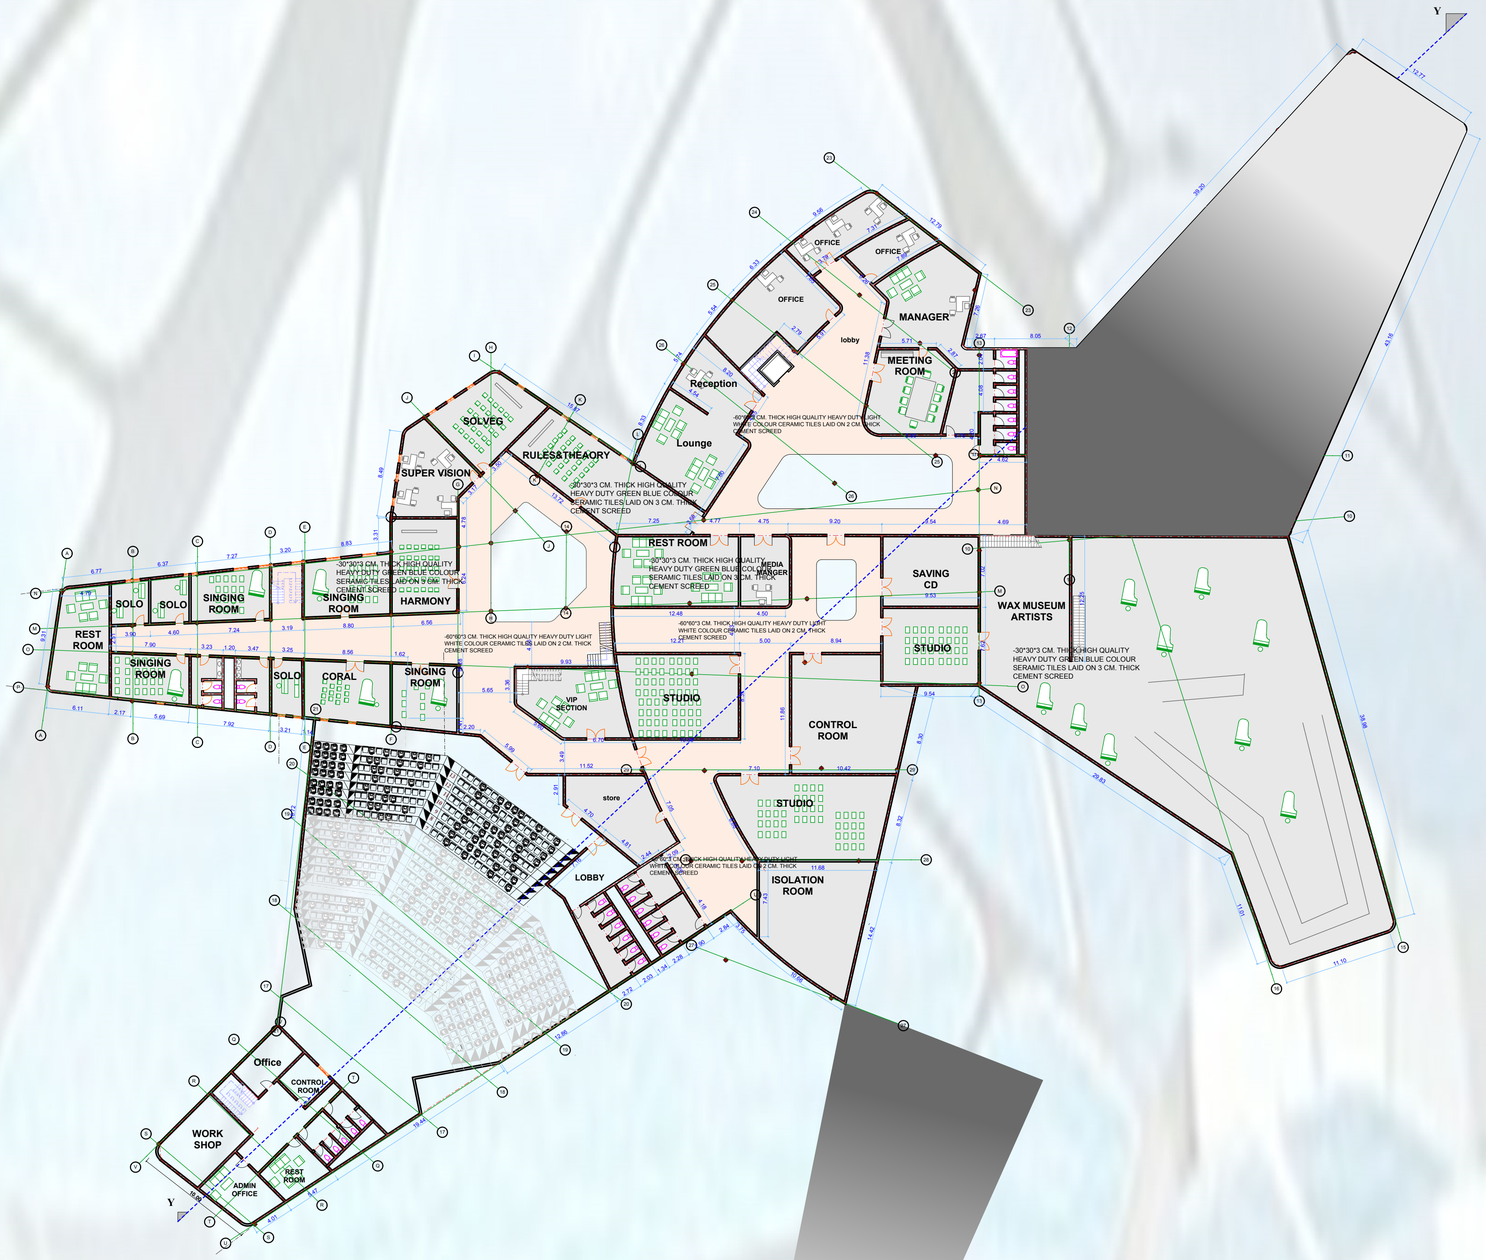

FIRST FLOOR PLAN

SUDAN UNIVERSITY OF SCIENCE AND TECHNOLOGY

TWASOL OSAMA SID AHMED

MUSIC COMPLEX