



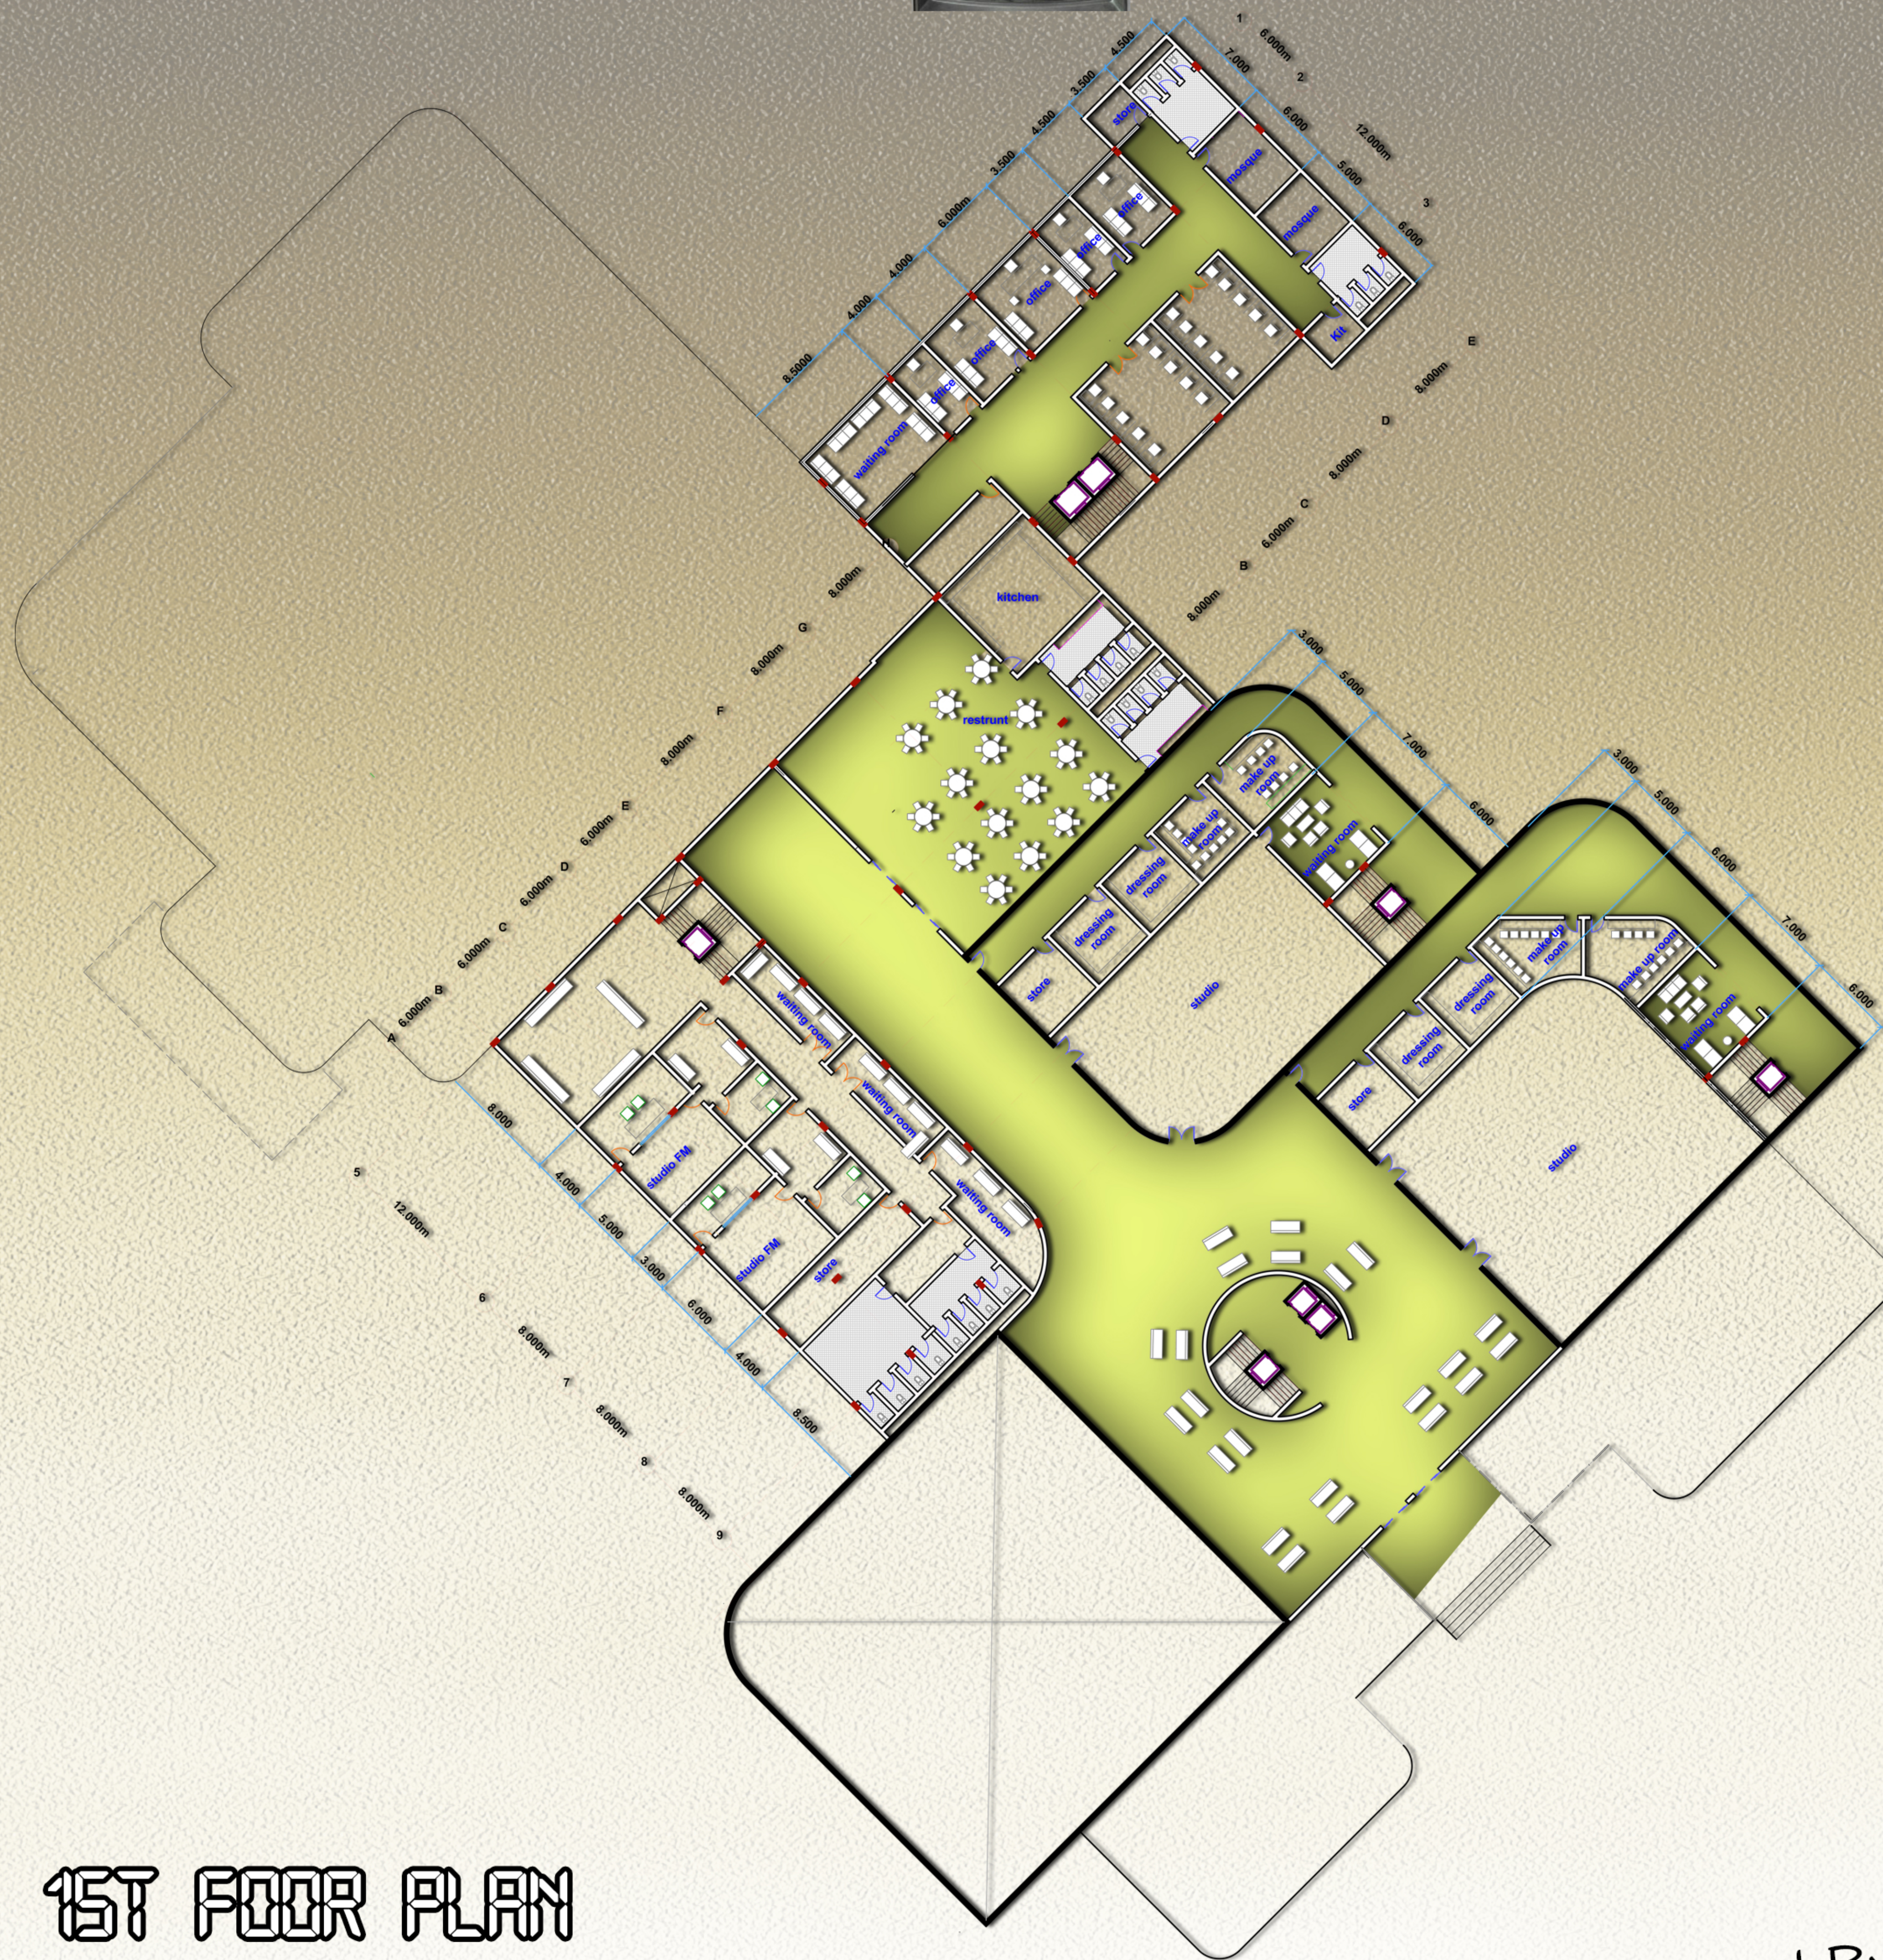

1ST FLOOR PLAN
1:200

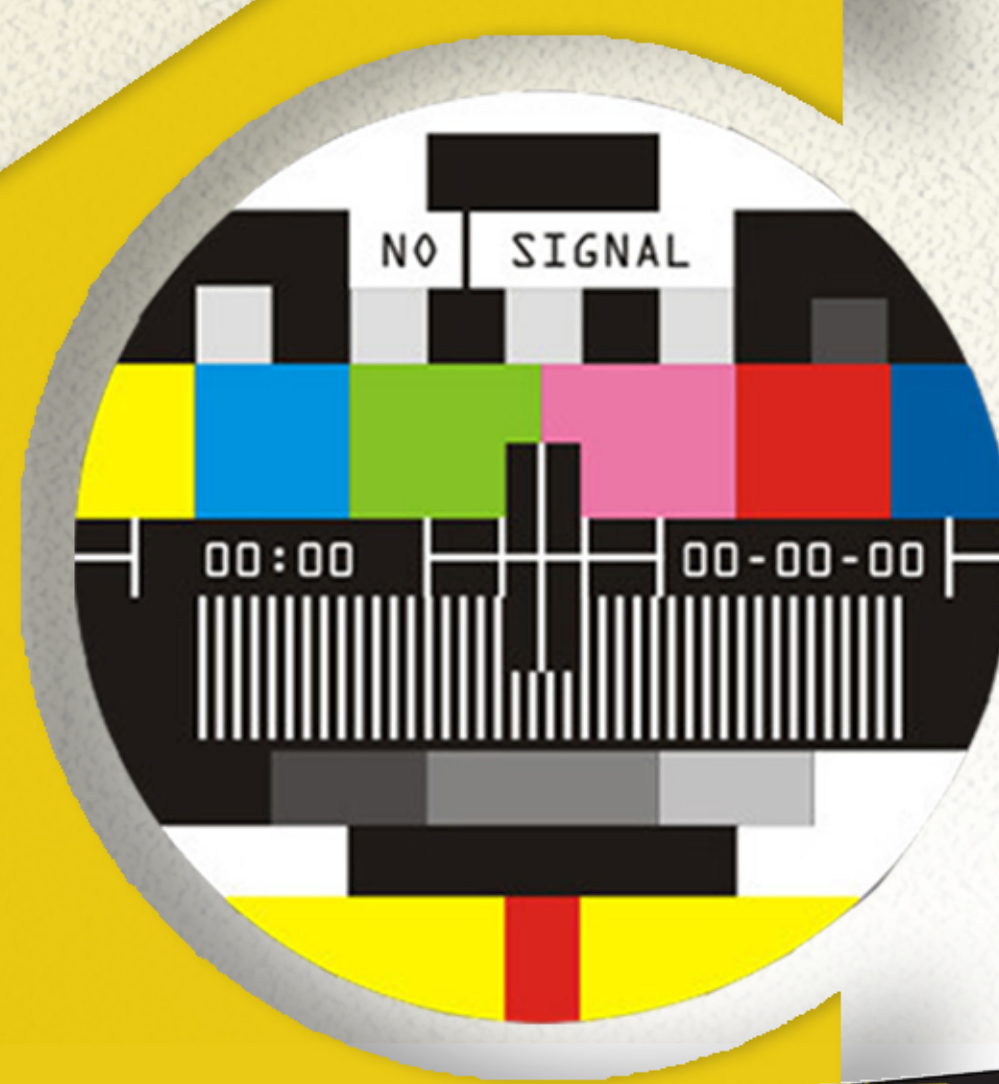

Designed By : Malaz Abd Alaziz

SPECIAL CHANNEL TELEVISION

UNDER CONSTRUCTION
CONTENT WILL BE AVAILABLE SOON