




+122.00 M  
+117.50 M  
+113.00 M  
+108.50 M  
+104.00 M  
+100.50 M  
+96.00 M  
+91.50 M  
+87.00 M  
+82.50 M  
+78.00 M  
+73.50 M  
+69.00 M  
+64.50 M  
+60.00 M  
+55.50 M  
+51.00 M  
+46.50 M  
+42.00 M  
+37.50 M  
+33.00 M  
+28.50 M  
+24.00 M  
+19.50 M  
+15.00 M  
+10.50 M  
+6.00 M  
+1.50 M

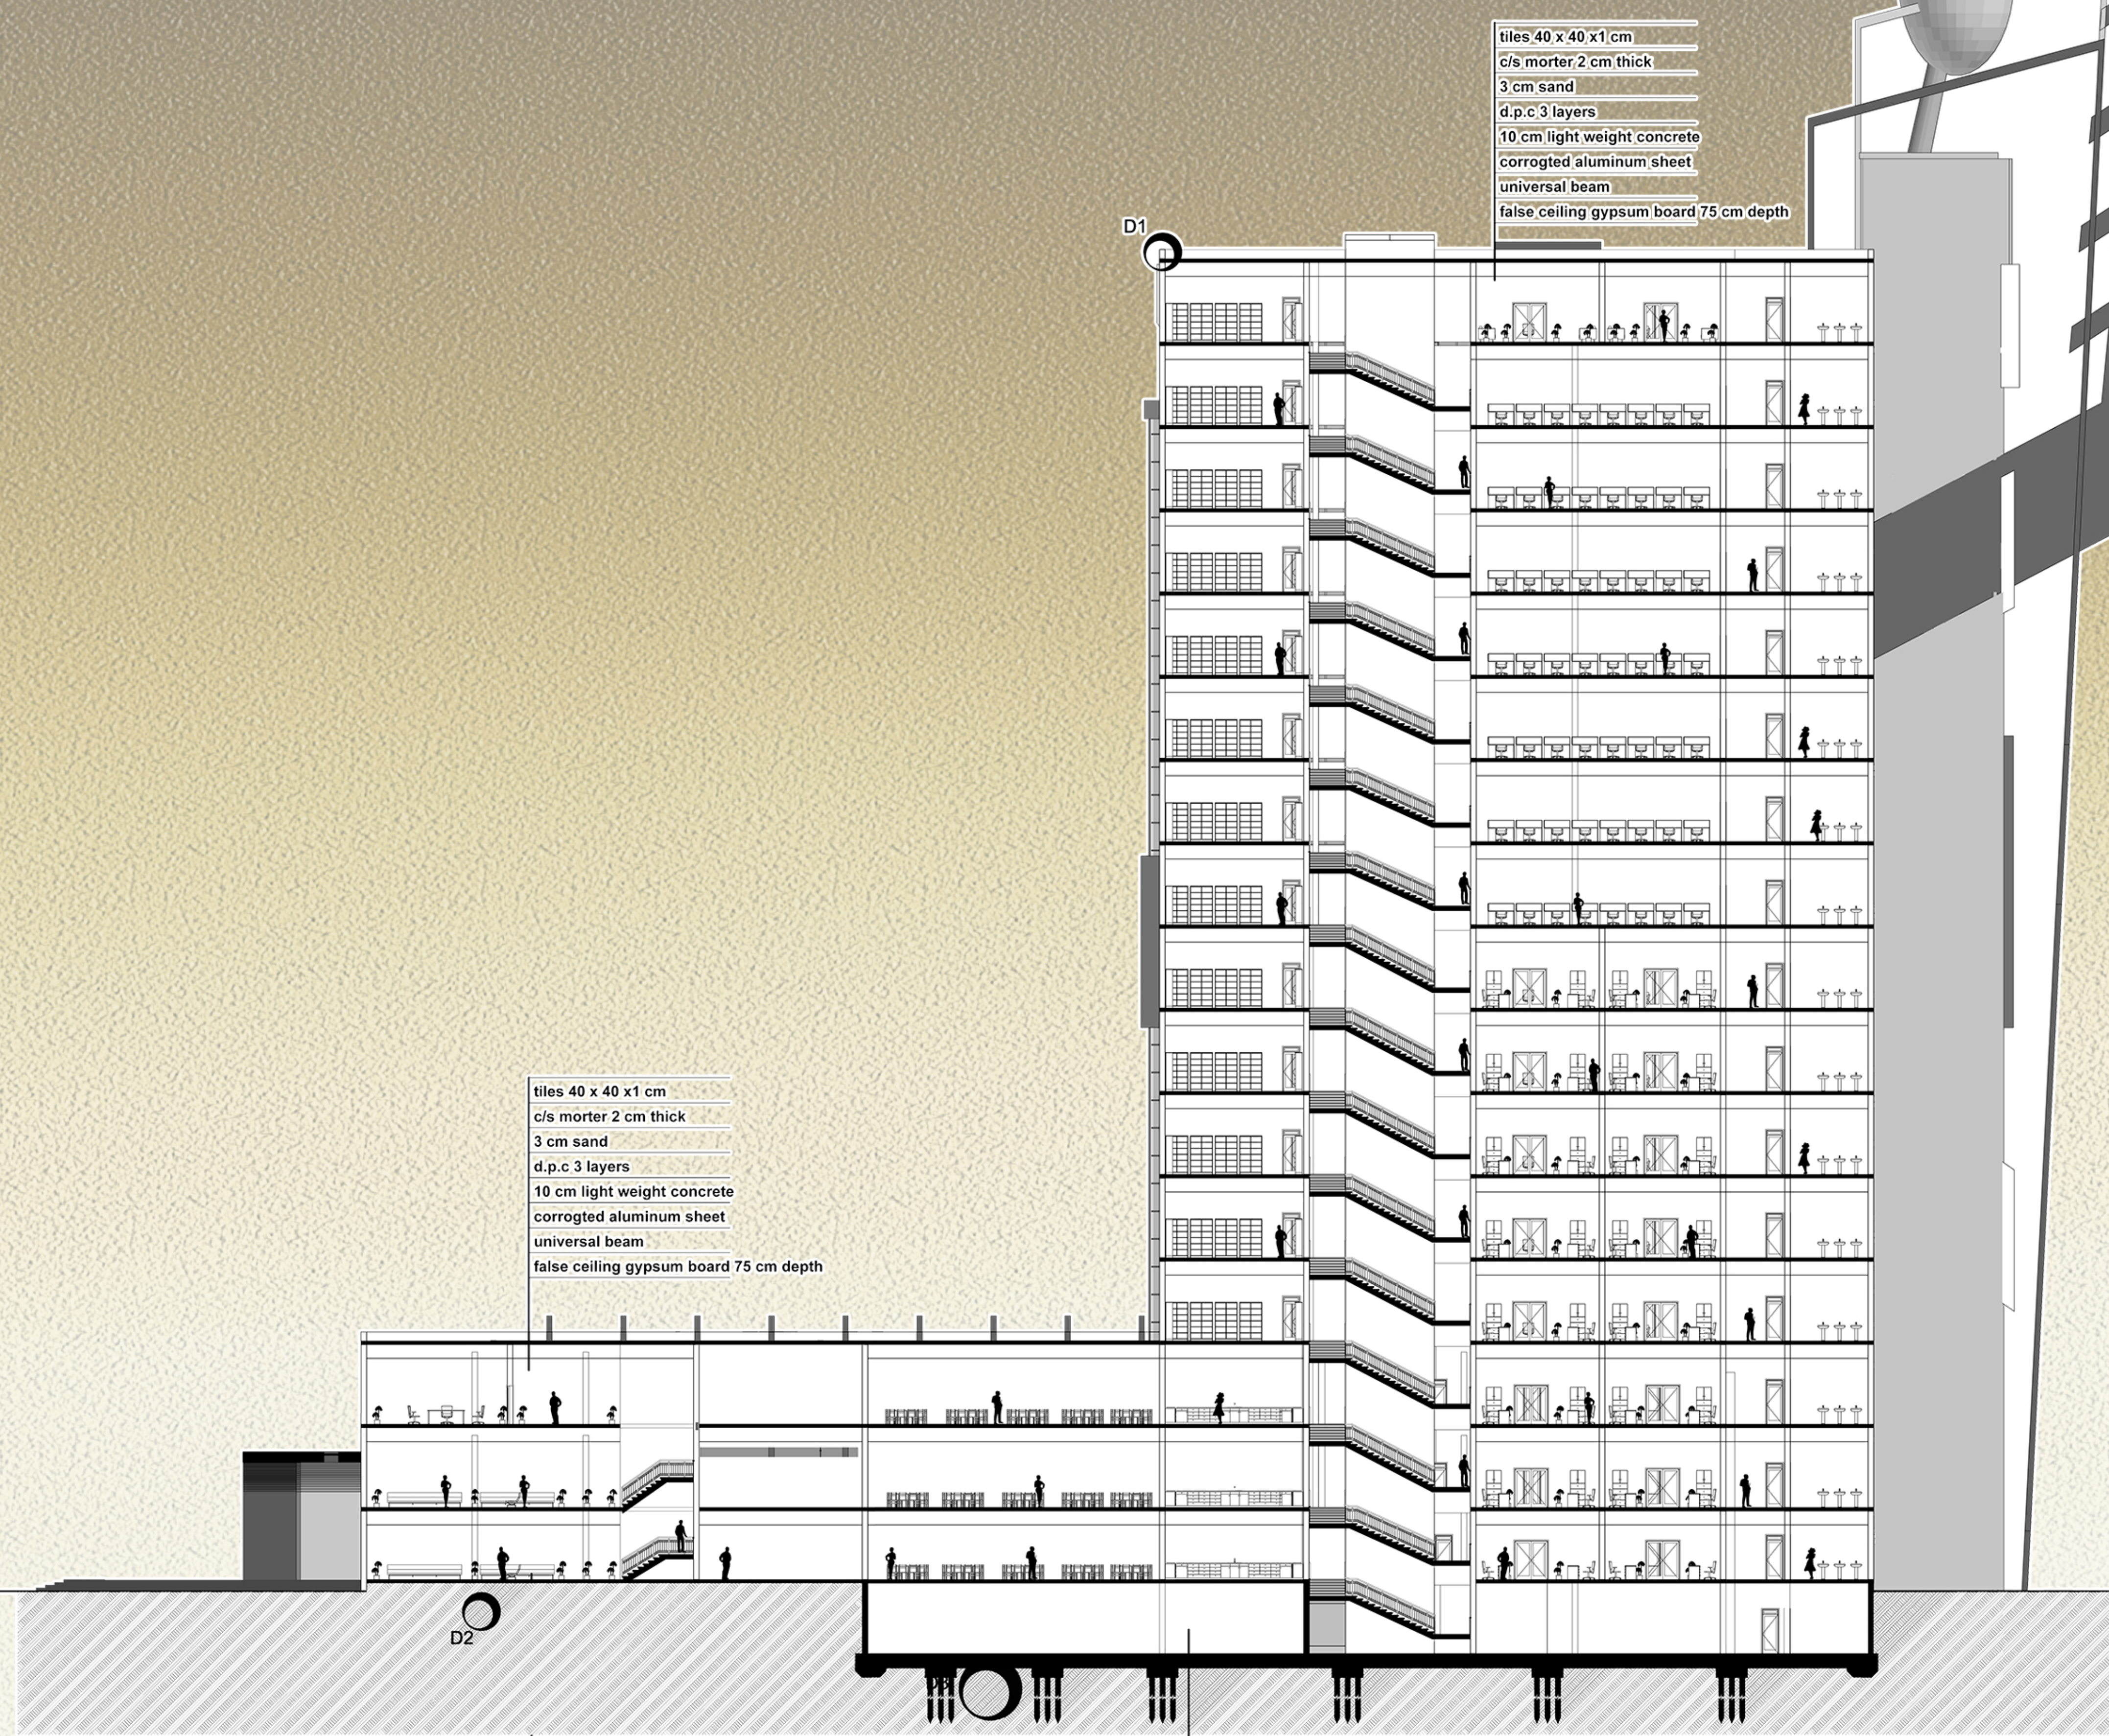


tiles 40 x 40 x 1 cm  
c/s mortar 2 cm thick  
3 cm sand  
d.p.c 3 layers  
10 cm light weight concrete  
corrugated aluminum sheet  
universal beam  
false ceiling gypsum board 75 cm depth


tiles 40 x 40 x 1 cm  
c/s mortar 2 cm thick  
3 cm sand  
d.p.c 3 layers  
10 cm light weight concrete  
corrugated aluminum sheet  
universal beam  
false ceiling gypsum board 75 cm depth

tiles 40 x 40 x 1 cm  
c/s mortar 2 cm thick  
sand 3 cm  
d.p.c 3 layers  
r/c slab 20 cm thick  
compacted soil


tiles 40 x 40 x 1 cm  
c/s mortar 2 cm thick  
sand 3 cm  
d.p.c 3 layers  
r/c slab 20 cm thick  
compacted soil

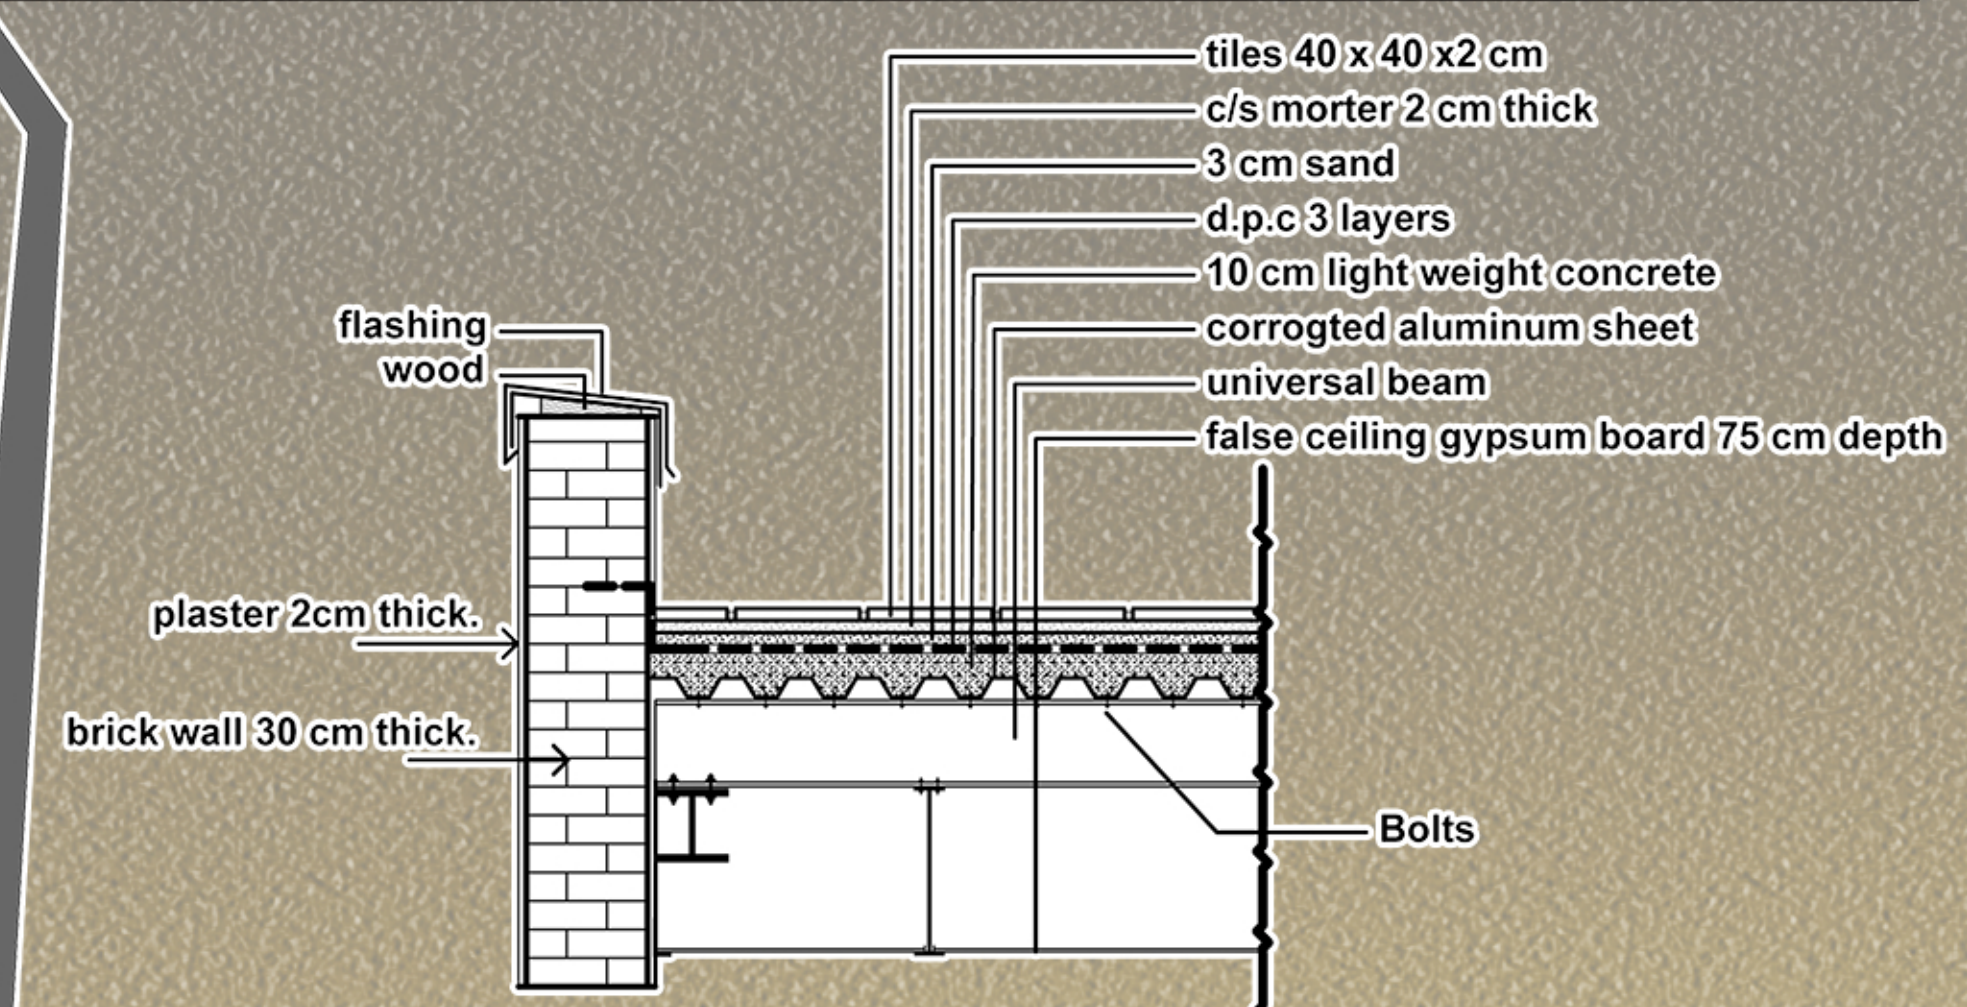


D1: ROOF DETAIL

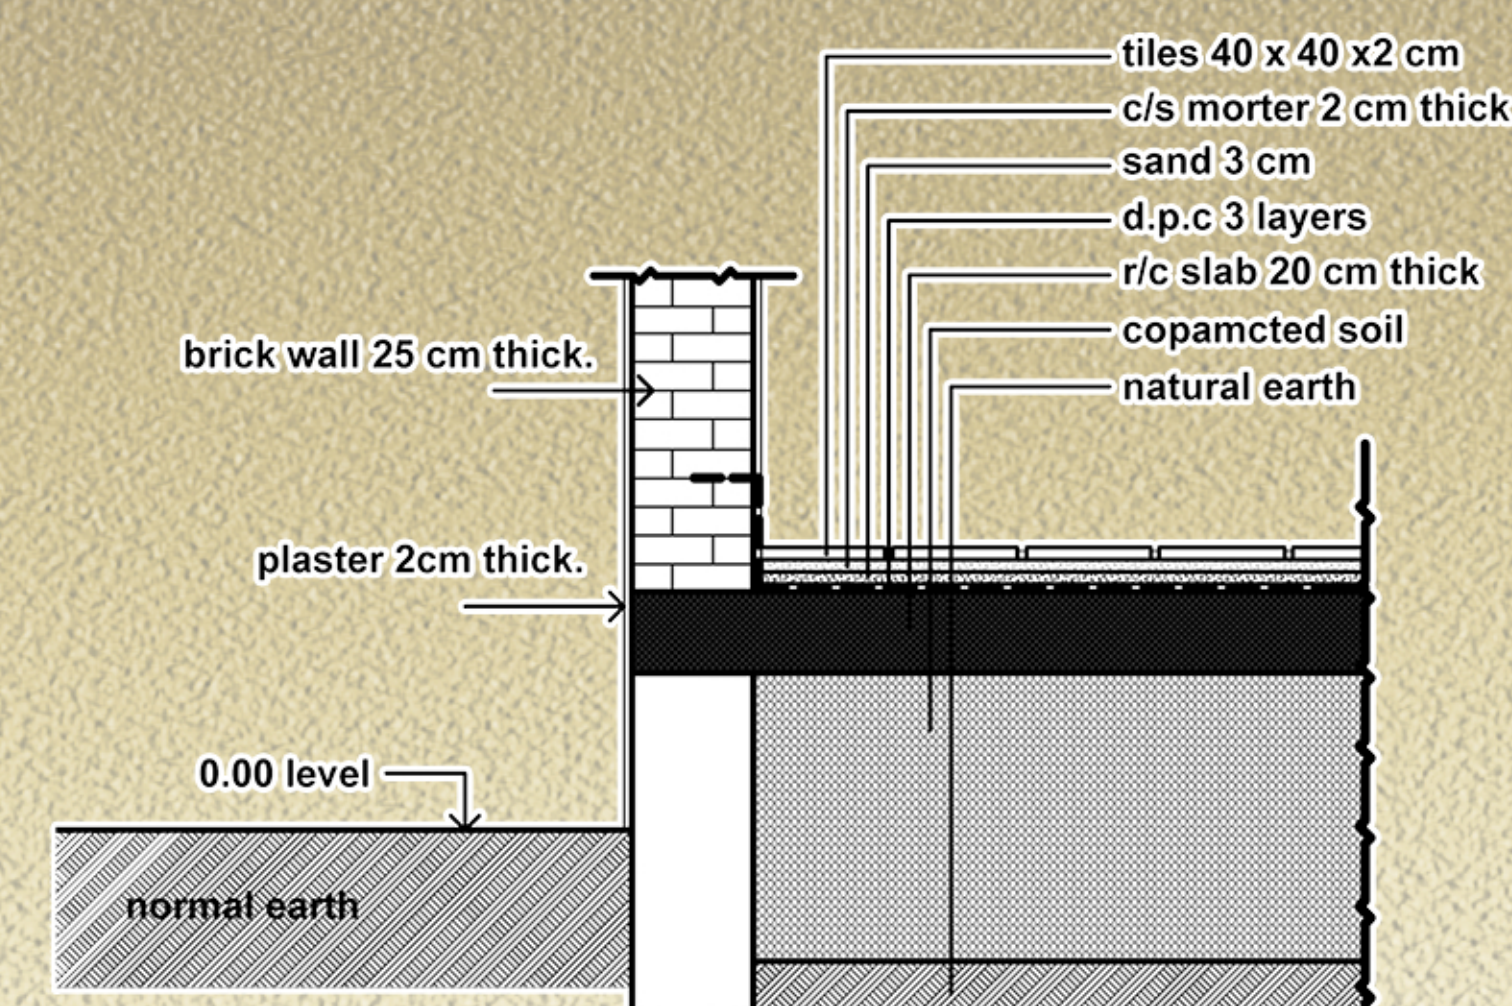

D2: SUSPENDED FLOOR DETAIL

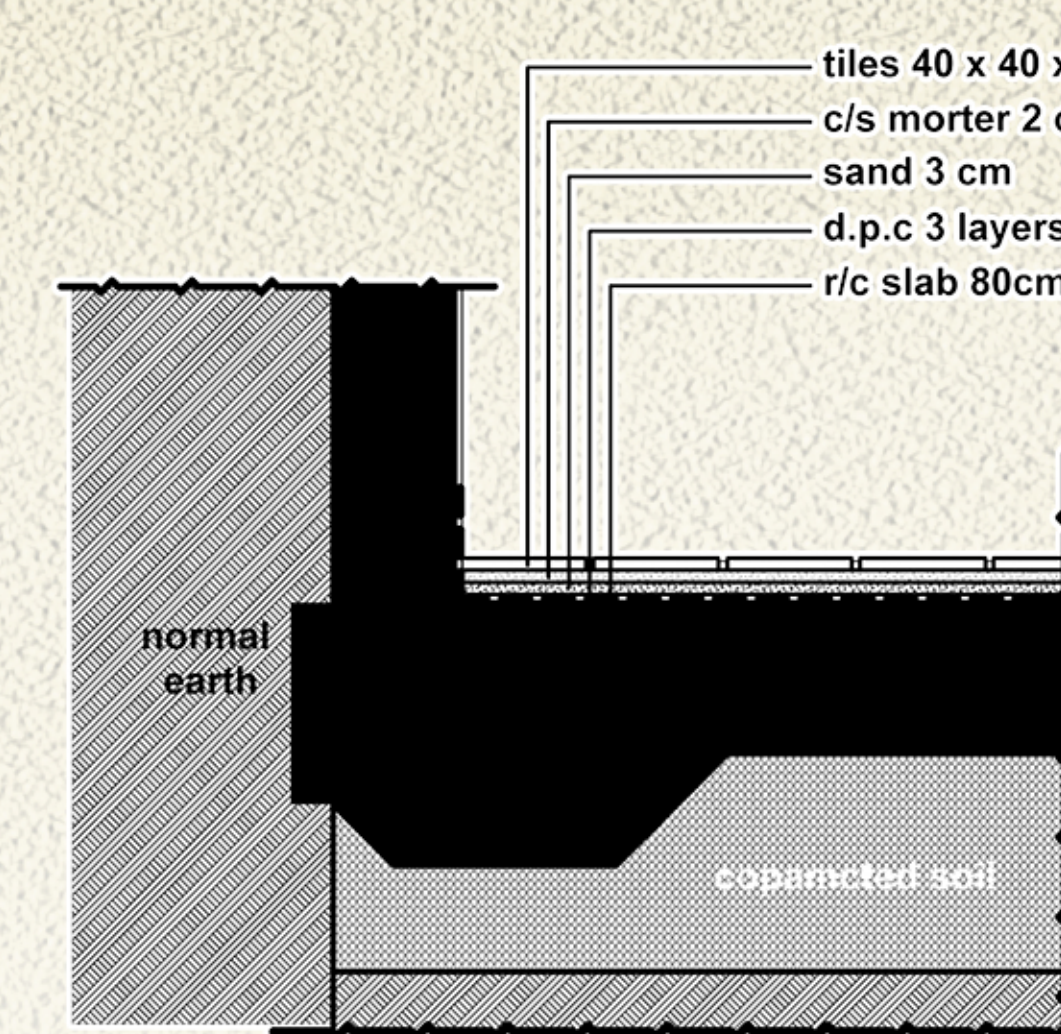

D3: RAFT FOUNDATION DETAIL

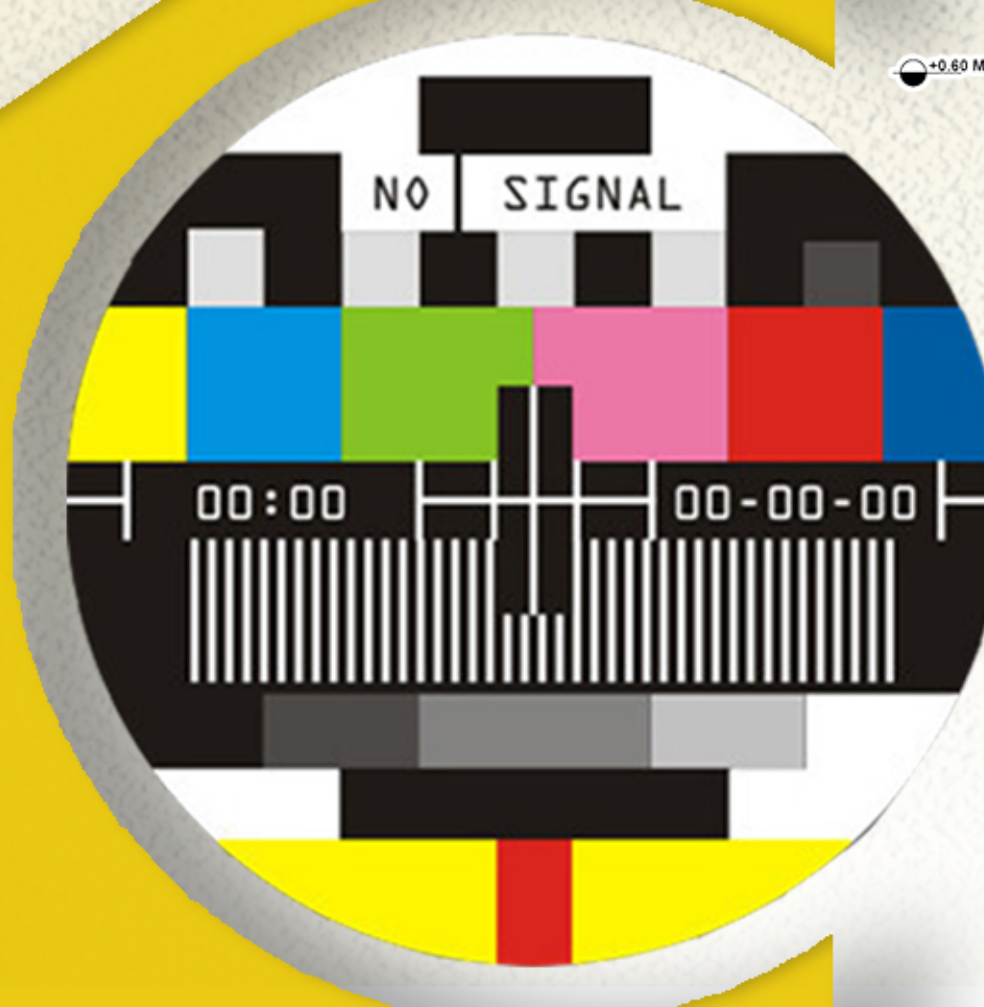

SECTION A-A  
1:200

Designed By : Malaz Abd Alaziz

**SPECIAL CHANNEL TELEVISION**  
**UNDER CONSTRUCTION**  
CONTENT WILL BE AVAILABLE SOON